© 2026 TE Connectivity. All Rights Reserved.

REVISIONS					
P	LTR	DESCRIPTION	DATE	DWN	APVD
	E1	MATERIAL CHANGED. ENGLISH TEXT ADDED	9JAN08	ACK	-
	E2	REVISED PER ECO-09-026444	28NOV09	KK	-
	E3	ECR-10-026307	04FEB11	KK	HMR
	E4	CREO CONVERSION	04MAR2026	RS	GVP

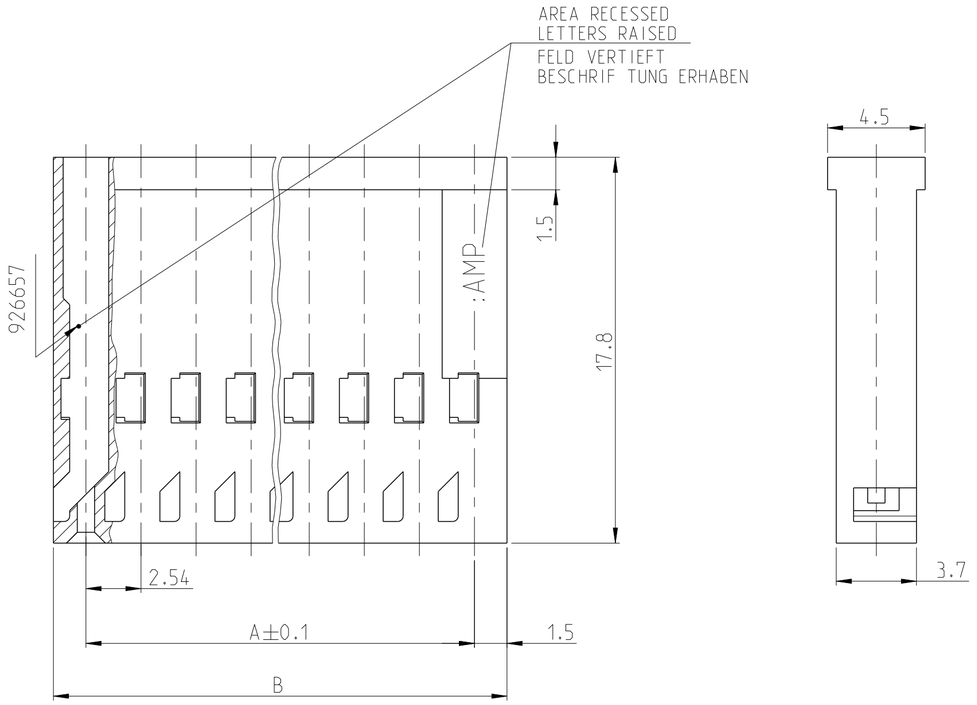

1 OBSOLETE PARTS: OBSOLETE CIS STREAMLINING PER D.RENAUD/D.SINISI

2 OBSOLETE

ANREIHBARE AUSFÜHRUNG
STACKABLE VERSION

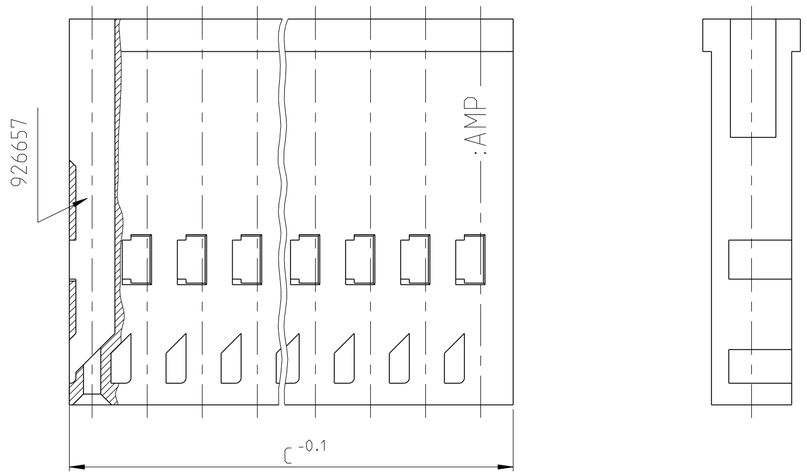

STACKABLE VERSION ANREIHBARE AUSFUHRUNG						
6-926657-5	38.06	15	1-926657-5	14X2.54=35.56	38.56	15
1 ~~6-926657-4~~	35.52	14	1 ~~1-926657-4~~	13X2.54=33.02	36.02	14
6-926657-3	32.98	13	1-926657-3	12X2.54=30.48	33.48	13
1 ~~6-926657-2~~	30.44	12	1-926657-2	11X2.54=27.94	30.94	12
6-926657-1	27.9	11	1-926657-1	10X2.54=25.40	28.4	11
6-926657-0	25.36	10	1-926657-0	9X2.54=22.86	25.86	10
2 ~~5-926657-9~~	22.82	9	926657-9	8X2.54=20.32	23.32	9
2 ~~5-926657-8~~	20.28	8	926657-8	7X2.54=17.78	20.78	8
2 ~~5-926657-7~~	17.74	7	926657-7	6X2.54=15.24	18.24	7
2 ~~5-926657-6~~	15.2	6	926657-6	5X2.54=12.70	15.7	6
2 ~~5-926657-5~~	12.66	5	926657-5	4X2.54=10.16	13.16	5
5-926657-4	10.12	4	926657-4	3X2.54=7.62	10.62	4
2 ~~5-926657-3~~	7.58	3	926657-3	2X2.54=5.08	8.08	3
5-926657-2	5.04	2	926657-2	1X2.54=2.54	5.54	2
ORDER NO.		POS.	ORDER NO.			POS.
BESTELL NR	C	POLZ	BESTELL NR	A	B	POLZ

THIS DRAWING IS A CONTROLLED DOCUMENT.

DIMENSIONS: mm

TOLERANCES UNLESS OTHERWISE SPECIFIED: ±0.2
0 PLC ±
1 PLC ±
2 PLC ±
3 PLC ±
4 PLC ±
ANGLES ±

MATERIAL: PBT 15% GF
COLOUR: BLACK

FINISH: -

DWN 04MAR2026 RAMESHA L S
CHK 04MAR2026 G. VISHNU PRANAV
APVD 04MAR2026 SURATHKAL, PRASHANTH

PRODUCT SPEC: -
APPLICATION SPEC: -
WEIGHT: -

CUSTOMER DRAWING

TE Connectivity

NAME: LOCKING-CLIP HOUSING
LOCKING-CLIP GEHAEUSE
-

SIZE	CAGE CODE	DRAWING NO	RESTRICTED TO
A2	00779	C-926657	-

SCALE 5:1 | SHEET 1 OF 1 | REV E4

Downloaded from Arrow.com.