
THIS DRAWING IS UNPUBLISHED. RELEASED FOR PUBLICATION –,– .
© COPYRIGHT – By – ALL RIGHTS RESERVED.

LOC	DIST
—	—

REVISIONS

P	LTR	DESCRIPTION	DATE	DWN	APVD
	G2	TOLERANCE CORRECTION	23JUL2013	KJK	RP

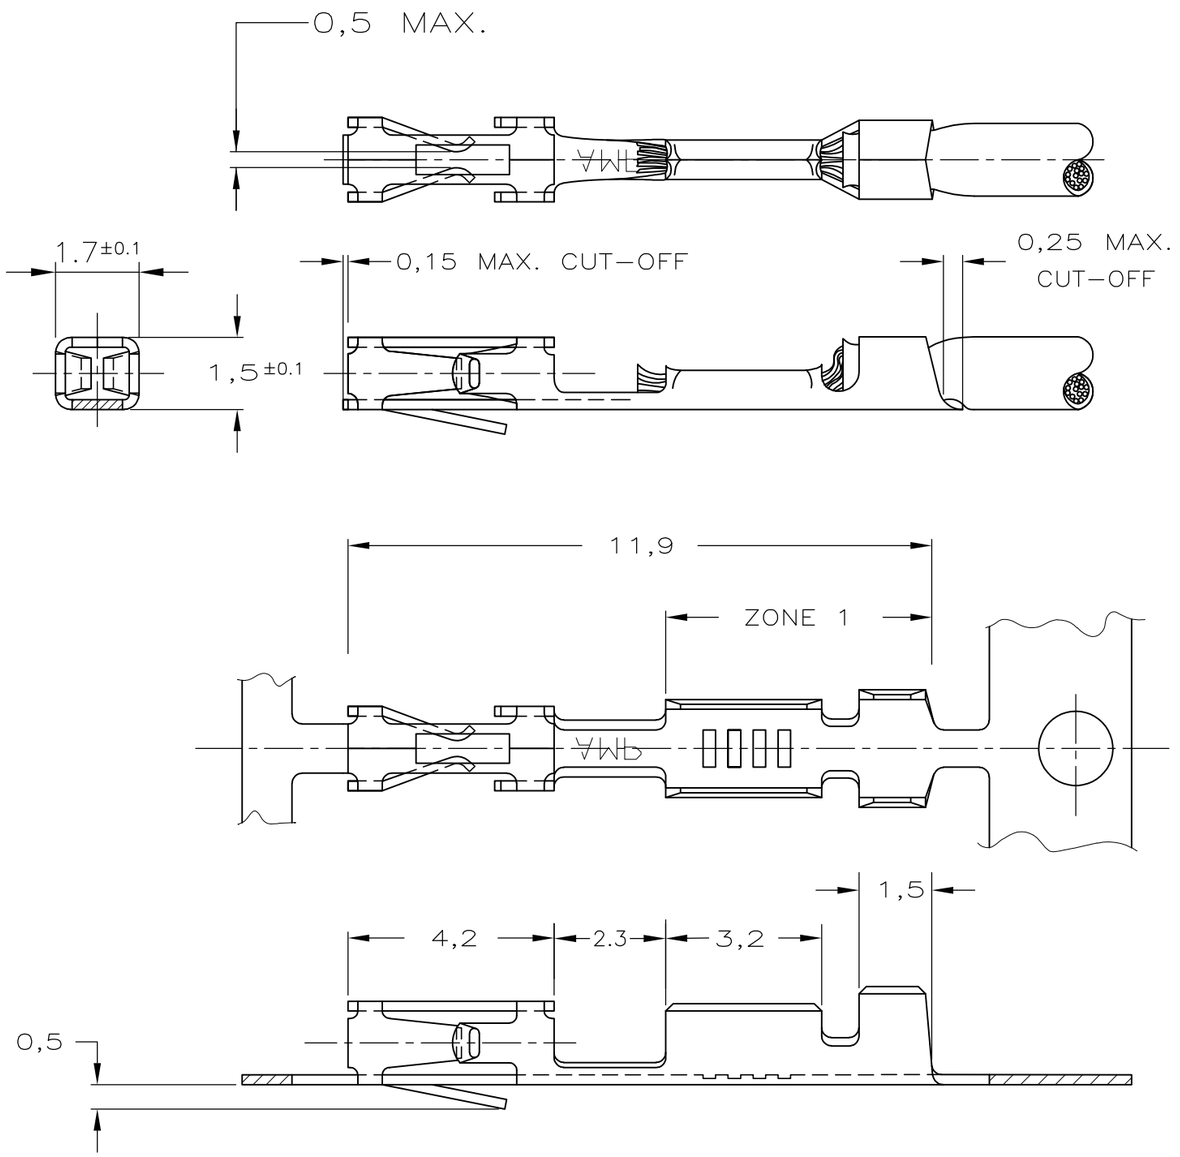

NOTES:

1 FOR MINI–APPLICATOR CRIMPING.
2 UNDERCOATING:1,25µm Ni,SELECTIVE:0,8µm Au, ZONE I: 0,5µm MIN. GOLD FLASH.
3 UNDERCOATING:1,25µm Ni,SELECTIVE:0,8µm Au, REMAINDER: GOLD FLASH.
~~4 ZONE 1:BRIGHT TIN/LEAD PLATED.~~
5 PRE–TIN PLATED 2,0µm.
6 MATERIAL: PHOSPHOR BRONZE
7 OBSOLETE

GOLD	3	167419–4	167418–4
GOLD	2	167419–2	~~167418–2~~ 7
TIN	5	167419–1	167418–1
FINISH		LOOSE PIECE	PART NUMBER

WIRE RANGE :	
0,20–0,58 mm²	24–20 AWG
INSULATION RANGE :	
1,6 MAX. DIA.	

THIS DRAWING IS A CONTROLLED DOCUMENT.

DIMENSIONS:	TOLERANCES UNLESS OTHERWISE SPECIFIED: ±0.15
mm	0 PLC ± –
	1 PLC ± –
	2 PLC ± –
	3 PLC ± –
	4 PLC ± –
	ANGLES ± –
MATERIAL: –	FINISH: –

DWN	03 DEC 98 J.v.LIEMPT
CHK	– J.v.LIEMPT
APVD	– E.LEIJTENS
PRODUCT SPEC	—
APPLICATION SPEC	—
WEIGHT	—

TE Connectivity

NAME
AMPMODU MOD.4
RECEPTACLE, S.C.P.
STRIP

SIZE	CAGE CODE	DRAWING NO	RESTRICTED TO
A3	00779	C–167418	—

CUSTOMER DRAWING | SCALE 8:1 | SHEET 1 OF 1 | REV G2

Downloaded from Arrow.com.