


© – TE Connectivity. All Rights Reserved.


REVISIONS					
P	LTR	DESCRIPTION	DATE	DWN	APVD
	N1	REVISED PER ECR-25-240521	07APR2025	RK	JMV

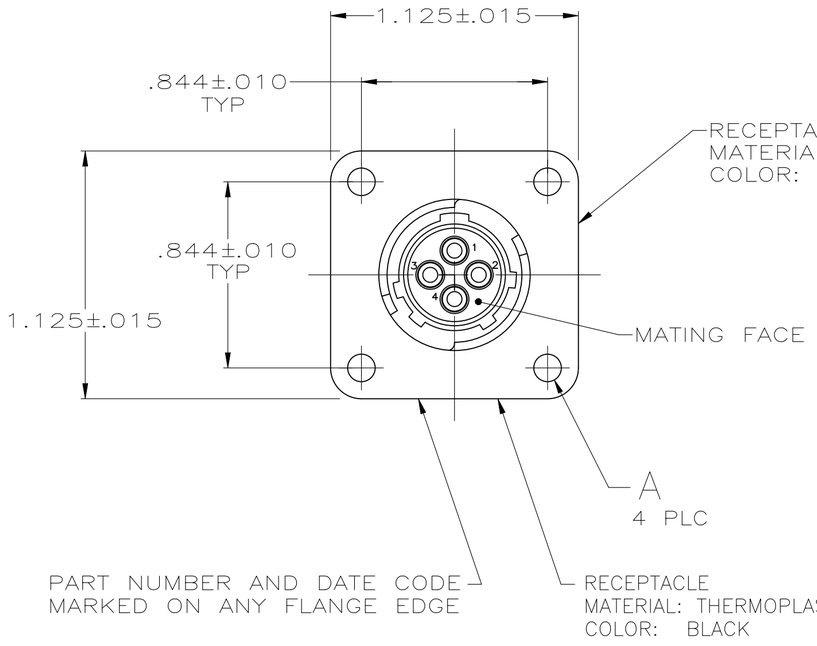

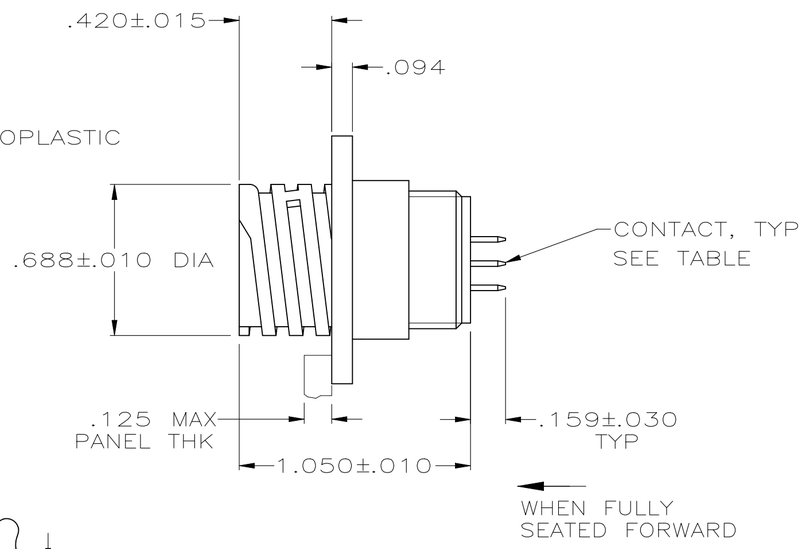

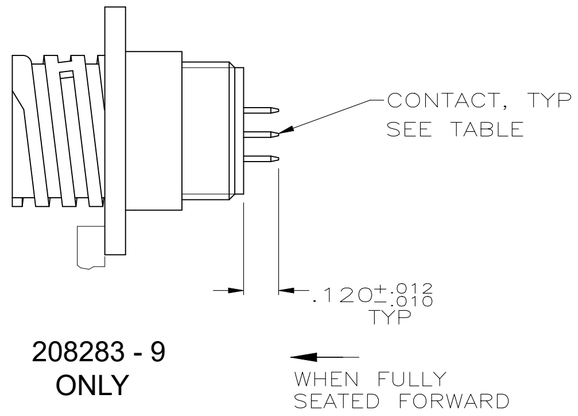


208283 - 9 ONLY

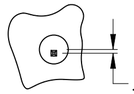


POST ARRANGEMENT ON REAR FACE

1. CONTACT BODY: GOLD PLATED PER MIL-G-45204 OVER NICKEL PER QQ-N-290.
   CONTACT POST: TIN-LEAD PER MIL-T-10727 OVER COPPER PER MIL-C-14550A.
2. CONTACT BODY: TIN-LEAD PLATED .000100 MIN.
   CONTACT POST: TIN-LEAD PLATED .000100 MIN.
3. CONTACT BODY: PRECIOUS METAL PLATE PLATED OVER NICKEL PER QQ-N-290.
   CONTACT POST: TIN OVER COPPER.
4. PRELIMINARY PART NUMBER.
5. RECEPTACLE MATERIAL: PBT
   POST: .045 X .045

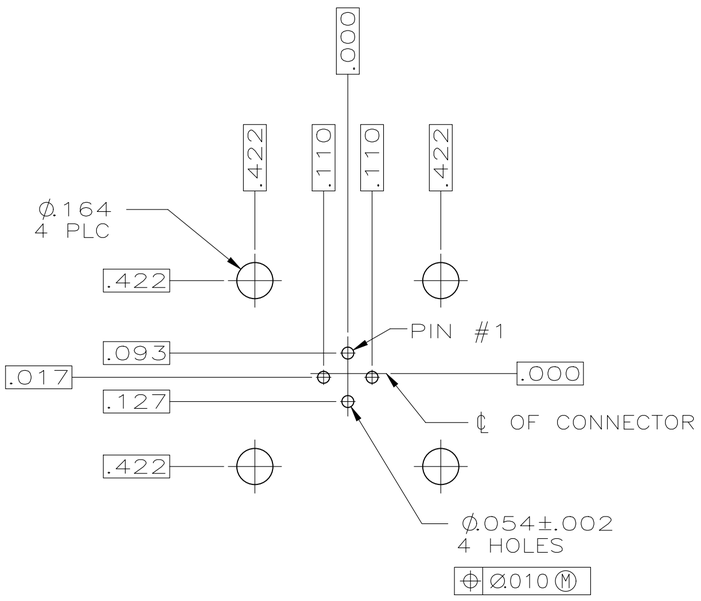

RECOMMENDED P.C. BOARD LAYOUT

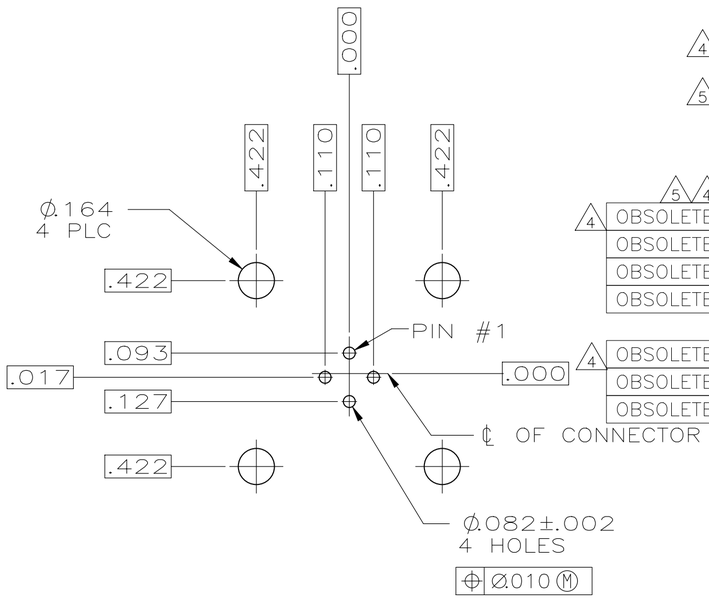

RECOMMENDED P.C. BOARD LAYOUT
208283 – 9 ONLY

5 4	3	NO	.125 DIA	ALL	208283-9
4 OBSOLETE	3	YES	.125 DIA	ALL	208283-8
OBSOLETE	3	NO	.125 DIA	1,2,3	~~208283-7~~
OBSOLETE	3	NO	4-40UNC, INSERT, BRASS	1,3,4	208283-6
OBSOLETE	2	NO	.125 DIA	ALL	~~208283-5~~
	3	NO	.125 DIA	ALL	208283-4
4 OBSOLETE	1	YES	.125 DIA	ALL	208283-3
OBSOLETE	1	NO	4-40UNC, INSERT, BRASS	1,3,4	208283-2
OBSOLETE	1	NO	.125 DIA	ALL	208283-1
FINISH	PERIPHERAL SEAL	A		CONTACTS LOADED AT POSITION	PART NUMBER

THIS DRAWING IS A CONTROLLED DOCUMENT.

DIMENSIONS: INCHES

TOLERANCES UNLESS OTHERWISE SPECIFIED:
0 PLC ± –
1 PLC ± –
2 PLC ± –
3 PLC ± .005
4 PLC ± –
ANGLES ± –

MATERIAL –
FINISH –

DWN R.LEE BG 6-22-91
CHK W.G.LENKER 4-14-92
APVD – –
PRODUCT SPEC 108-10024
APPLICATION SPEC –
WEIGHT –

TE Connectivity

NAME RECEPTACLE ASSEMBLY, POSTED, REV SEX, SERIES 1, 11-4, CPC

SIZE A2 | CAGE CODE 00779 | DRAWING NO C-208283 | RESTRICTED TO –

CUSTOMER DRAWING | SCALE 1:1 | SHEET 1 OF 1 | REV N1

208283

1471-9 (1/15)

Downloaded from Arrow.com.