




LTR	REVISION	DATE	APPD
-	RELEASED	01-08-20	

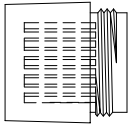

ACTUAL SIZE

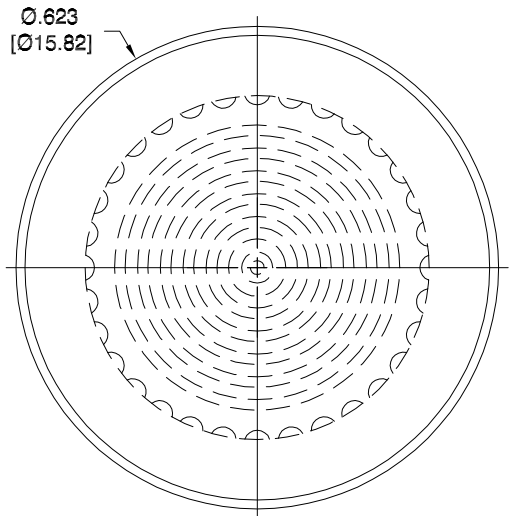

TOP VIEW

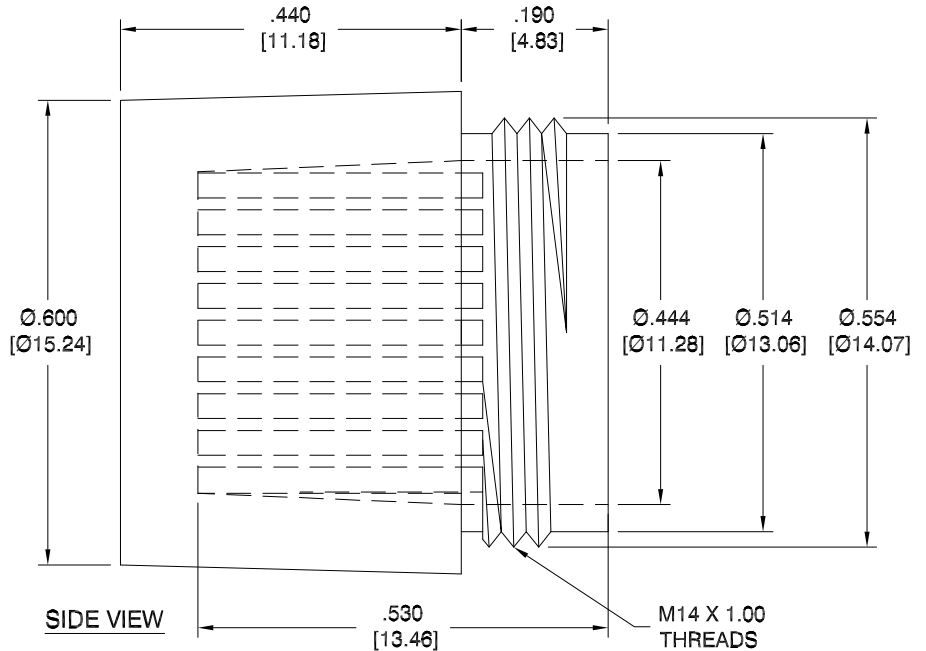

SIDE VIEW



NOTES:

1. ALL DIMENSIONS ARE IN INCHES [MILLIMETERS].
2. LENS MATERIAL: POLYCARBONATE-UV STABILIZED. (UL94V-2)

LEDTRONICS PART NO.	LENS COLOR
LENS-LCF780-CAF	CLEAR AMBER
LENS-LCF780-CGF	CLEAR GREEN
LENS-LCF780-CRF	CLEAR RED
LENS-LCF780-CYF	CLEAR YELLOW
LENS-LCF780-CWF	WATERCLEAR
LENS-LCF780-TWF	TRANSLUCENT WHITE

REVISION NOTIFICATION

- ☐ DLC
☐ UL/ETL
☐ MADE IN USA
☐ CUSTOMER _____
☐ OTHER _____

REDLINE CHECKLIST

- ☐ REDLINE(YES)
☐ DATE: _____
☐ INITIATED BY: _____
☐ ECR REQUIRED YES ☐ NO ☐
☐ WORK ORDER# _____

LED[®]
LEDTRONICS,™ INC.
 23105 KASHIWA COURT
 TORRANCE, CA 90505

-PROPRIETARY-
 This document contains Proprietary
 information of LEDTRONICS, INC.
 It may not be copied, used or disclosed
 for any purpose without the prior express
 written consent of LEDTRONICS, INC.

.XXX ± .010 TOLERANCE PER ANSI-Y14.5
 .XX ± .025 (UNLESS OTHERWISE STATED)
 ANGLES ± 0°,30'
 FRACT. ± 1/32

TITLE

LENS-LCF780-XXF

DWG NO	SCALE	SHEET	DATE
CMLN0011-CUST	4:1	1 OF 1	01-08-20
CODE IDENT NO.	DWG BY GP	CHK BY	QA SB
8Z410	01-08-20		01-09-20
MFG LD	R&D UF		
01-08-20	01-08-20		