

THIS DRAWING IS UNPUBLISHED. RELEASED FOR PUBLICATION 2010
© COPYRIGHT 2010 BY Tyco Electronics Japan G.K. ALL RIGHTS RESERVED.


LOC	DIST
J	-


REVISIONS 変更

P	LTR	DESCRIPTION	DATE	DWN	APVD
	F2	REVISED	16APR2012	K.S	N.Y
	F3	REVISED PER ECN-25-359801	17DEC2025	CM	RE

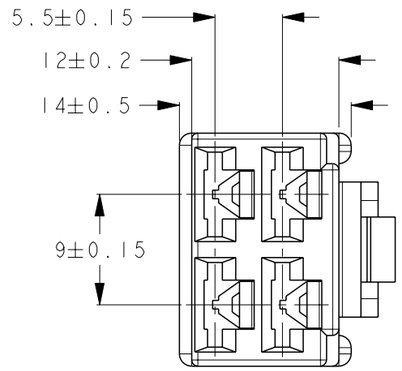

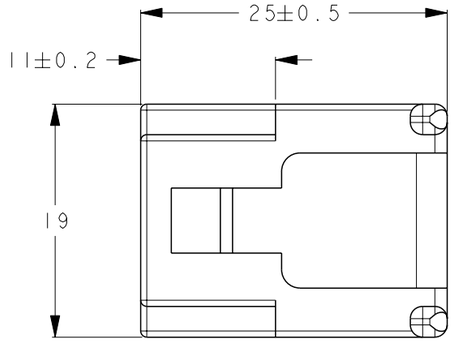

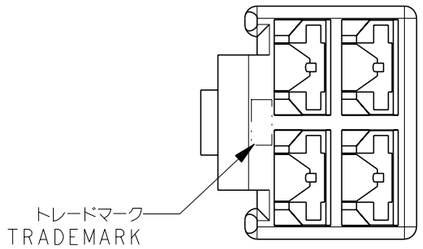

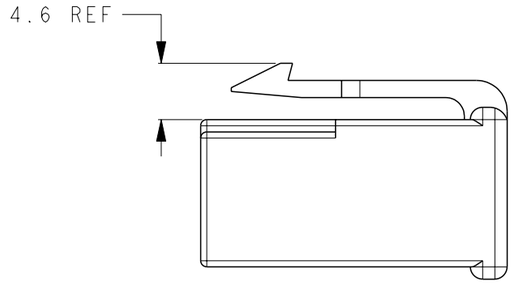

1 嵌合相手ハウジング型番：172133-□
2 適合端子型番：170342-□，170343-□，170350-□
△3 本品の材料はUL94難燃グレードV-0

1 MATING CAP HOUSING P/N:172133-□
2 APPLIED CONTACT P/N::170342-□,170343-□,170350-□
△3 THIS ITEM IS MADE FROM MATERIAL RATED UL94 FLAME RETARDANCE V-0

色 COLOR	型番 PART NUMBER
自然色 NATURAL	△3 1-172134-1
赤 RED	172134-9
~~橙 ORANGE~~ OBSOLETE	~~172134-8~~
黄 YELLOW	172134-7
灰 GRAY	172134-6
青 BLUE	172134-5
緑 GREEN	172134-4
茶 BROWN	172134-3
黒 BLACK	172134-2
自然色 NATURAL	172134-1

THIS DRAWING IS A CONTROLLED DOCUMENT.

DIMENSIONS: 単位： 粍 mm

TOLERANCES UNLESS OTHERWISE SPECIFIED:
一般公差 ±0.25
0 PLC ±
1 PLC ±
2 PLC ±
3 PLC ±
4 PLC ±
ANGLES ±3°

MATERIAL 材料 - 66ナイロン 66NYLLON

FINISH 仕上 - 色：表参照 COLOR:SEE TABLE

DWN Y.OKADA 20OCT2010
CHK S.YAMADA 20OCT2010
APVD N.YAMASAKI 20OCT2010
PRODUCT SPEC 製品規格 108-5147
APPLICATION SPEC 取付適用規格 114-5052
WEIGHT -

TE Connectivity

NAME 名称
250シリーズハウジングランスコネクタ 4極プラグハウジング
250SERIES HOUSING LANCE CONNECTOR
4POS PLUG HOUSING

SIZE	CAGE CODE	DRAWING NO 番号	RESTRICTED TO
A3	00779	C-172134	-

CUSTOMER DRAWING | SCALE 尺度 2:1 | SHEET 1 OF 1 | REV F3

1470-19 (3/11)

Downloaded from Arrow.com.