THIS DRAWING IS UNPUBLISHED. RELEASED FOR PUBLICATION 20
© COPYRIGHT 2017 BY Tyco Electronics Japan G.K. ALL RIGHTS RESERVED.

LOC	DIST
J	

REVISIONS 改訂

P	LTR	DESCRIPTION		DATE	DWN	APVD
	B1	REVISED	ECR-17-002980	15MAR17	KT	TK
	B2	REVISED	ECR-18-019662	04FEB19	SS	RK
	B3	REVISED	ECR-20-007698	29MAY20	KT	RK

B1 -1,-7,1--3;AS SHOWN
-1,-7,1--3;本図

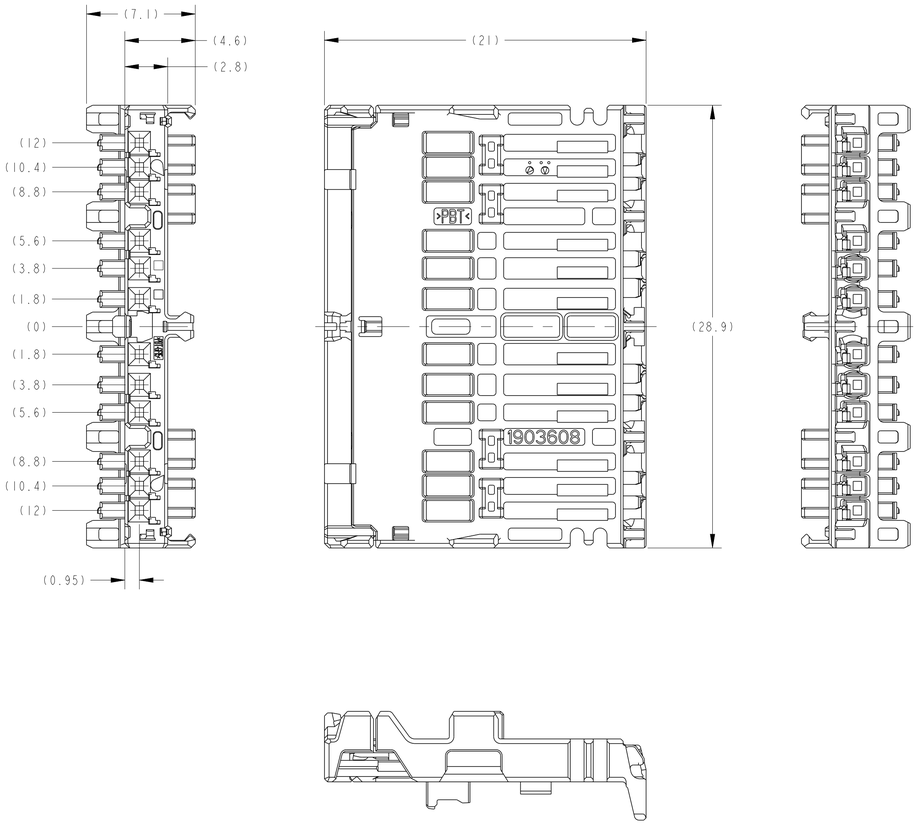

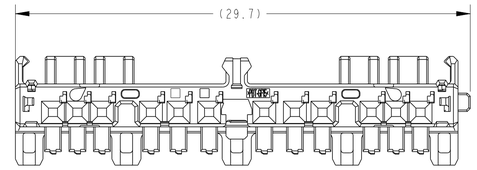

1903608-2
1903608-8

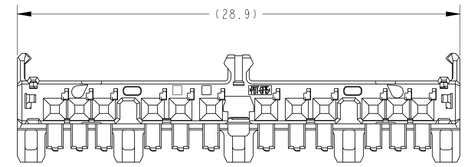

1903608-4
B1 1-1903608-0
1-1903608-6

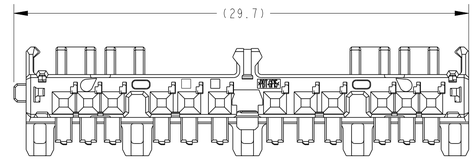

1903608-3

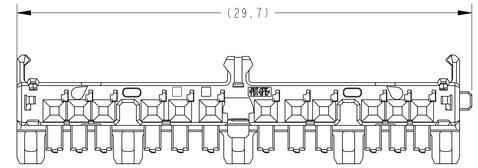

1903608-5

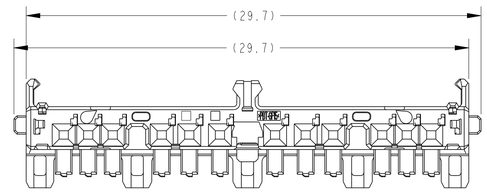

2-1903608-5
B2 2-1903608-6

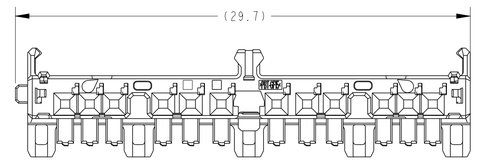

1903608-6
1-1903608-8

1. 本製品は、別品のコンポーネントと組合せて使用する。
2. 取扱説明書 NO:411-78268
3. 組合せ相手型番：取扱説明書を参照のこと。
4. 嵌合相手代表型番：取扱説明書を参照のこと。
5. 適用端子：TABLE-1参照

1. THIS PRODUCT IS USED STACK WITH ANOTHER COMPONENTS.
2. HANDLING OF THIS PART SHOULD FOLLOW INSTRUCTION SHEET NO.411-78268.
3. COMPONENTS NUMBER OF STACKING;REFERENCE TO INSTRUCTION SHEET.
4. MATING CONNECTOR PART(TYPICAL);REFERENCE TO INSTRUCTION SHEET.
5. APPLIED TERMINAL;SEE TABLE-1

TABLE-1

		APPLIED TERMINAL P/N 適用端子 P/N	APPLICABLE WIRE RANGE 適応電線
SIGNAL 0.5	TIN	1827855-4	0.13~0.5mm²
	TIN	1827855-1	
	GOLD	1903703-1	
	TIN	1827855-2	
	TIN	1827855-3	

PAPER BOX ダンボール箱	SOFT TRAY プリスタートレイ		
		GRAY	1-1903608-8
			~~1-1903608-7~~
			1-1903608-6
			~~1-1903608-5~~
			~~1-1903608-4~~
			B1 1-1903608-3
		BLACK	B2 2-1903608-6
			~~1-1903608-2~~
			~~1-1903608-1~~
			1-1903608-0
			~~1903608-9~~
			1903608-8
			1903608-7
		NATURAL	2-1903608-5
			1903608-6
			1903608-5
			1903608-4
			1903608-3
			1903608-2
			1903608-1
OUTER 外装	INNER 内装	COLOR	PART NO.
PACKING STYLE 梱包形態			

THIS DRAWING IS A CONTROLLED DOCUMENT.

DIMENSIONS: 単位: 純 mm

TOLERANCES UNLESS OTHERWISE SPECIFIED:
一般公差 ±0.3
~~0 PLC ±~~
~~1 PLC ±0.5~~
~~2 PLC ±0.13~~
~~3 PLC ±0.013~~
~~4 PLC ±0.0001~~
ANGLES ±3°00'

MATERIAL 材料: PBT
FINISH 仕上: SEE TABLE

DWN K.KATO 09DEC08
CHK R.KOMIYAMA 09DEC08
APVD H.YAMAGAMI 09DEC08
PRODUCT SPEC 製品規格: 108-78437
APPLICATION SPEC 取付適用規格: -
WEIGHT 1.25 g

TE Connectivity

NAME 名称: 0.5 12POSITION HOUSING ASSY STACKING TYPE

SIZE	CAGE CODE	DRAWING NO 図番	RESTRICTED TO
A1	00779	C-1903608	-

CUSTOMER DRAWING
SCALE 縮尺 5:1 SHEET 1 OF 1 REV B3

4805 (3/11)

Downloaded from Arrow.com.