


© 2025 TE Connectivity. All Rights Reserved.

REVISIONS 変更					
P	LTR	DESCRIPTION	DATE	DWN	APVD
	B1	REVISED PER ECN-25-300789	07JAN2025	AP	MS

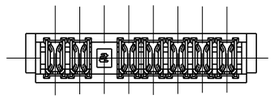

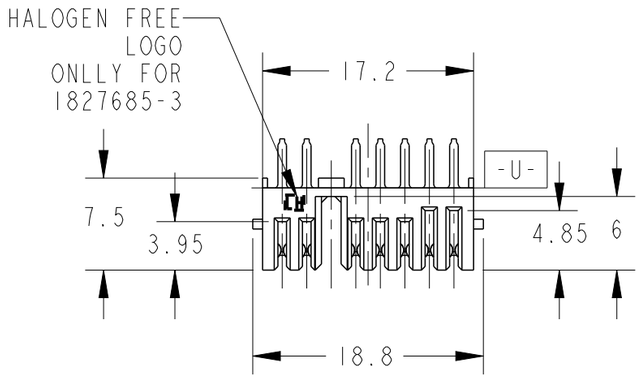


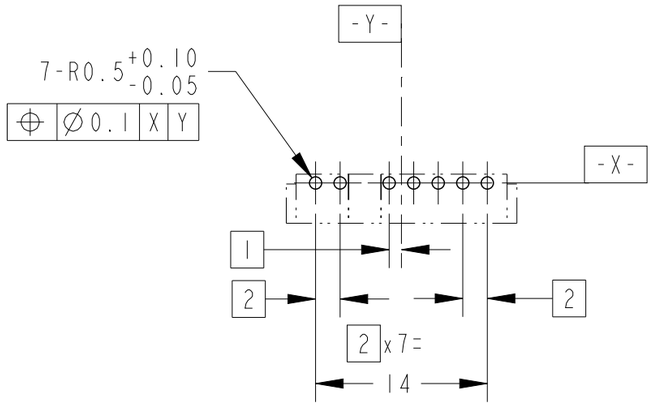


参考基板取付寸法
REFERENCE P.C BOARD LAYOUT
P.C.BOARD THK. 0.8~1.2
(VIEW FROM CONNECTOR MOUNTING SIDE)

1 MATERIAL
CONTACT COPPER ALLOY
HOUSING THERMOPLASTIC RESIN,UL94V-0BLACK


2 FINISH
CONTACT NICKEL ALL OVER UNDER PLATING,
GOLD PLATING AT CONTACT AREA,
TIN PLATING AT LEAD AREA,

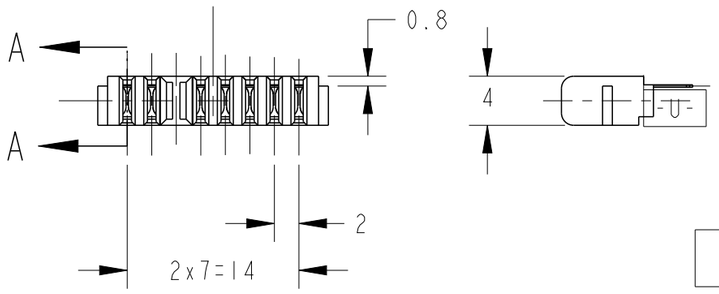

DIP TYPE

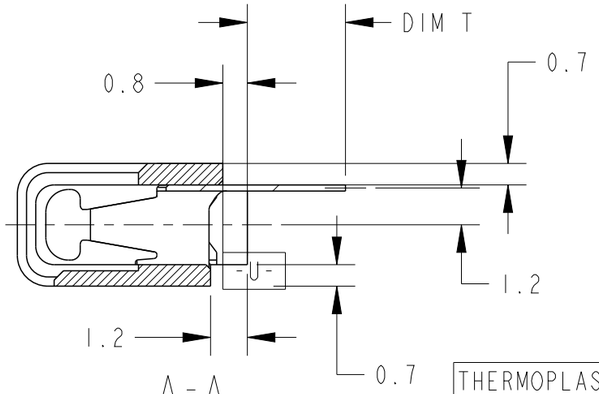

A-A
SCALE 5:1

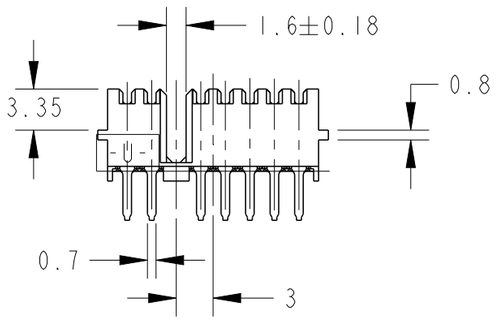

OBSOLETE	THERMOPLASTIC RESIN(HALOGEN FREE)	2.20	1827685-4
	THERMOPLASTIC RESIN(HALOGEN FREE)	3.20	1827685-3
	~~THERMOPLASTIC RESIN~~	~~2.20~~	~~1827685-2~~
	~~THERMOPLASTIC RESIN~~	~~3.20~~	~~1827685-1~~
	HOUSING MATERIAL	DIM T	P/N

THIS DRAWING IS A CONTROLLED DOCUMENT.

DIMENSIONS: 単位: 粍 mm

TOLERANCES UNLESS OTHERWISE SPECIFIED:
一般公差 ±0.3
0 PLC ±-
1 PLC ±0.1
2 PLC ±0.01
3 PLC ±0.001
4 PLC ±0.0001
ANGLES ±3

MATERIAL 材料 1 material_2

FINISH 仕上 2 finish_spec_2

DWN T.KATANO 04JUL05
CHK T.KIMURA 04JUL05
APVD T.KIMURA 04JUL05
PRODUCT SPEC 製品規格 108-78292
APPLICATION SPEC 取付適用規格 -
WEIGHT

TE Connectivity

NAME 名称 RECEPTACLE ASSEMBLY 7POS.
REVERSE TYPE
2mm PITCH BATTERY CONNECTOR

SIZE	CAGE CODE	DRAWING NO 番号	RESTRICTED TO
A3	00779	C-1827685	-

CUSTOMER DRAWING | SCALE 尺度 2:1 | SHEET 1 OF 1 | REV B1

Downloaded from Arrow.com.