

© – TE Connectivity. All Rights Reserved.

REVISIONS 変更					
P	LTR	DESCRIPTION	DATE	DWN	APVD
	C2	REVISED PER ECN-25-352367	05NOV2025	MK	SMS

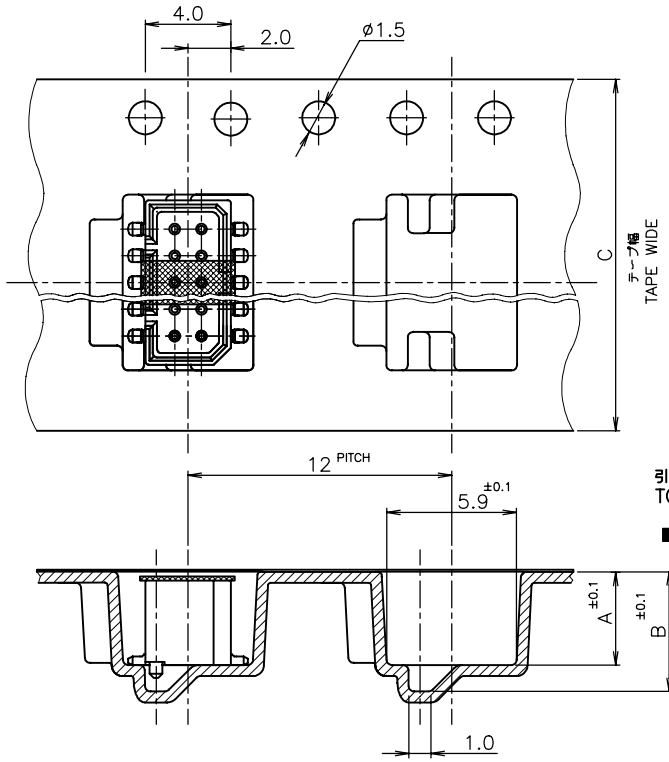

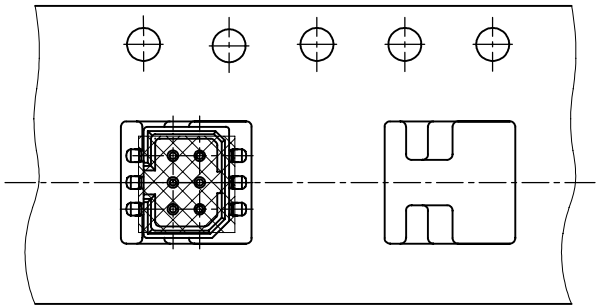

6 Pos.(P/N:3-1981350-6)

注記；

1. 包装規格：107-5123-5

NOTES;

1. PACKING SPEC : 107-5123-5

	BOSS 形状 BOSS FORM	W2	W1	M	G	F	E	D	C	B	A	数量 (リール) QTY/REEL	個数 Pos.	リール巻 コネクタ型番 TAPING P/N
OBSOLETE	'B'	~~21~~	~~18~~	~~4.5~~	~~4.2~~		~~2.50~~	~~5.20~~	~~16~~				~~6~~	~~3~~	~~-6~~
	'B'	~~21~~	~~18~~		~~6.70~~		~~5.00~~	~~7.70~~	~~16~~				~~10~~	~~4~~	~~-0~~
						~~3.95~~				~~5.45~~	~~4.25~~	~~1000~~		~~5~~	~~-0~~
	'A'	29	26	5.5	12.95	5.45	11.25	13.95	24	6.95	5.75	750	20	2-1981350-0

THIS DRAWING IS A CONTROLLED DOCUMENT.

DIMENSIONS: 単位： 耗 mm

TOLERANCES UNLESS OTHERWISE SPECIFIED: 一般公差

0 PLC	± 0.3
1 PLC	± 0.3
2 PLC	± 0.3
3 PLC	± 0.3
4 PLC	± 0.3
ANGLES	± 3°

MATERIAL 材料 –

FINISH 仕上 –

DWN	V.TAN	27NOV07
CHK	Y.NAKAZAWA	28NOV07
APVD	Y.NAKAZAWA	28NOV07
PRODUCT SPEC 製品規格	108-5426	
APPLICATION SPEC 取付適用規格	–	
WEIGHT	–	

CUSTOMER DRAWING

TE Connectivity Ltd.

NAME 名称: 1.25FP CONNECTOR B-T-B, KAPTON TAPE, ON TAPING EMBOSS, DOUBLE ROW POST HDR ASSY SMT TYPE WITH BOSS


SIZE	CAGE CODE	DRAWING NO 番号	RESTRICTED TO
A3	00779	C-1981350	–


SCALE 尺度	SHEET	REV
NON	1 OF 2	C2


Downloaded from Arrow.com.

© – TE Connectivity. All Rights Reserved.

REVISIONS 変更					
P	LTR	DESCRIPTION	DATE	DWN	APVD
	–	SEE SHEET 1	–	—	—

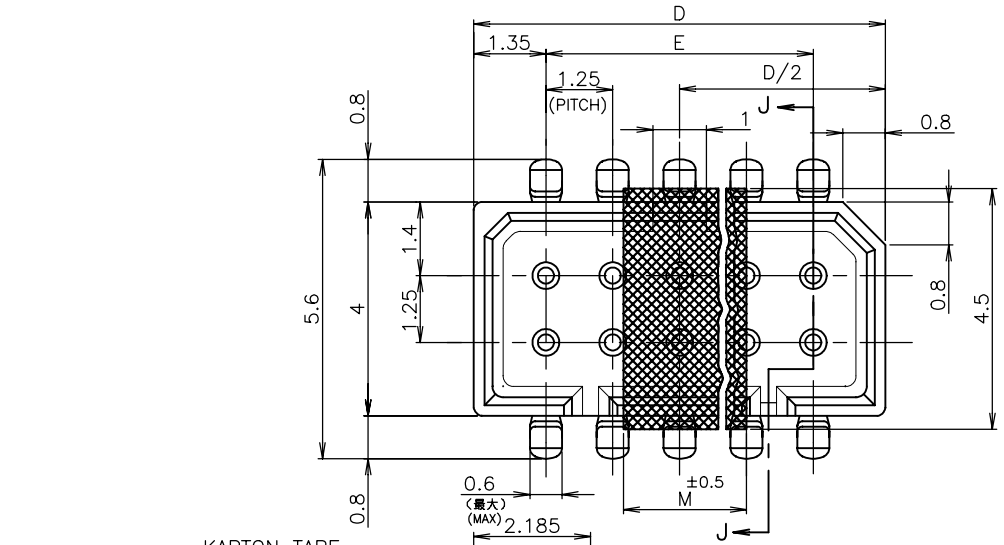

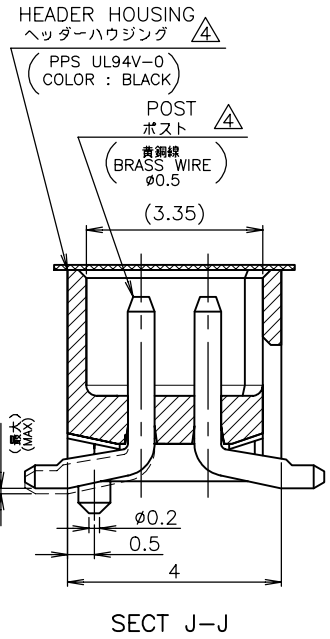

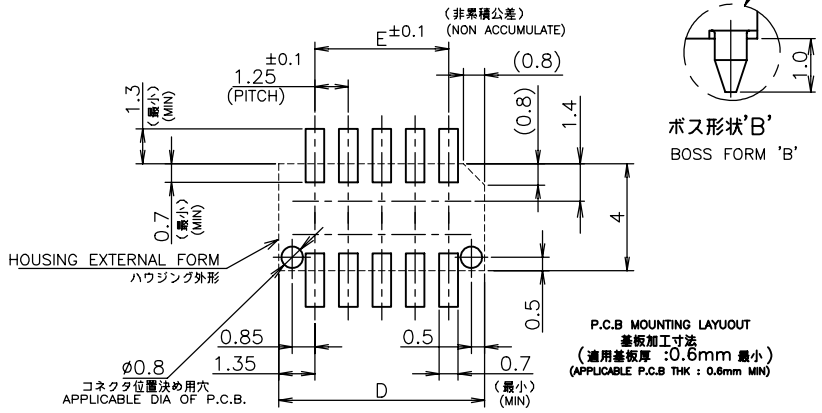

ボス形状'B'
BOSS FORM 'B'

P.C.B MOUNTING LAYUOUT
基板加工寸法
(適用基板厚 :0.6mm 最小)
(APPLICABLE P.C.B THK : 0.6mm MIN)

注記
NOTE 2 嵌合相手製品型番及び、嵌合時寸法は
MATING COUNTER PART NUMBER AND DIMENSIONS
表–1 参照のこと。
AFTER MATING: SEE TABLE 1.


3 仕上げ : ニッケル下地錫めっき(後めっき)
FINISH ; TIN PL.
Ni UNDER PL. ALL OVER

嵌合時寸法:巾(mm)x高さ(mm)
DIMENSIONS AFTER MATING : WIDTH(mm) x HEIGHT(mm)

嵌合相手側 MATING COUNTER コネクタ CONN / POST HDR ASSY		SMT TYPE X–174821–X X–1981350–X ボス付 WITH BOSS		
		ハウジング 高さ F寸法 HOUSING HEIGHT F DIMENSIONS		
		3.95	5.45	5.95
DIP TYPE	V TYPE X–174635–X X–176870–X	5.6(巾W)x 5.0(高H)	5.6(巾W)x 6.5(高H)	5.6(巾W)x 7.0(高H)
DIP TYPE	H TYPE X–174636–X X–176892–X	5.6(巾W)x 5.8(高H)	5.6(巾W)x 7.3(高H)	5.6(巾W)x 7.8(高H)
SMT TYPE	V TYPE ボス無 WITHOUT BOSS X–174904–X X–176768–X / ボス付 WITH BOSS X–174639–X X–176311–X	5.6(巾W)x 5.0(高H)	5.6(巾W)x 6.5(高H)	5.6(巾W)x 7.0(高H)
SMT TYPE	H TYPE ボス無 WITHOUT BOSS X–174905–X X–176893–X / ボス付 WITH BOSS X–174640–X X–176490–X	5.6(巾W)x 6.9(高H)	5.6(巾W)x 8.4(高H)	5.6(巾W)x 8.9(高H)

TABLE 1 表–1

SMT TYPEは、巾及び高さ寸法に
SMT TYPE INCLUDE DIMENSIONS
半田付タイン部寸法を含みます。
OF SOLDER DIP TINE.

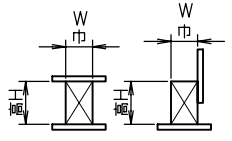

THIS DRAWING IS A CONTROLLED DOCUMENT.

DIMENSIONS: 単位 : 粍 mm

TOLERANCES UNLESS OTHERWISE SPECIFIED: 一般公差

0 PLC	± 0.3
1 PLC	± 0.3
2 PLC	± 0.3
3 PLC	± 0.3
4 PLC	± 0.3
ANGLES	± 3°

MATERIAL 材料 4

FINISH 仕上 3

DWN –
CHK –
APVD –
PRODUCT SPEC 製品規格 —
APPLICATION SPEC 取付適用規格 —
WEIGHT —

TE Connectivity Ltd.

NAME 名称
1.25FP CONNECTOR B–T–B, KAPTON TAPE, ON TAPING EMBOSS, DOUBLE ROW POST HDR ASSY SMT TYPE WITH BOSS

SIZE	CAGE CODE	DRAWING NO 番号	RESTRICTED TO
A3	00779	C–1981350	–

CUSTOMER DRAWING

SCALE 尺度 10:1 SHEET 2 OF 2 REV C2

1470–19 (1/15)

Downloaded from Arrow.com.