THIS DRAWING IS UNPUBLISHED. RELEASED FOR PUBLICATION –,– .
© COPYRIGHT – BY TYCO ELECTRONICS CORPORATION. ALL INTERNATIONAL RIGHTS RESERVED.

LOC	DIST
G	14

REVISIONS

P	LTR	DESCRIPTION	DATE	DWN	APVD
	K1	REDRAWN PER ECR–09–005960	02APR09	HMR	JR

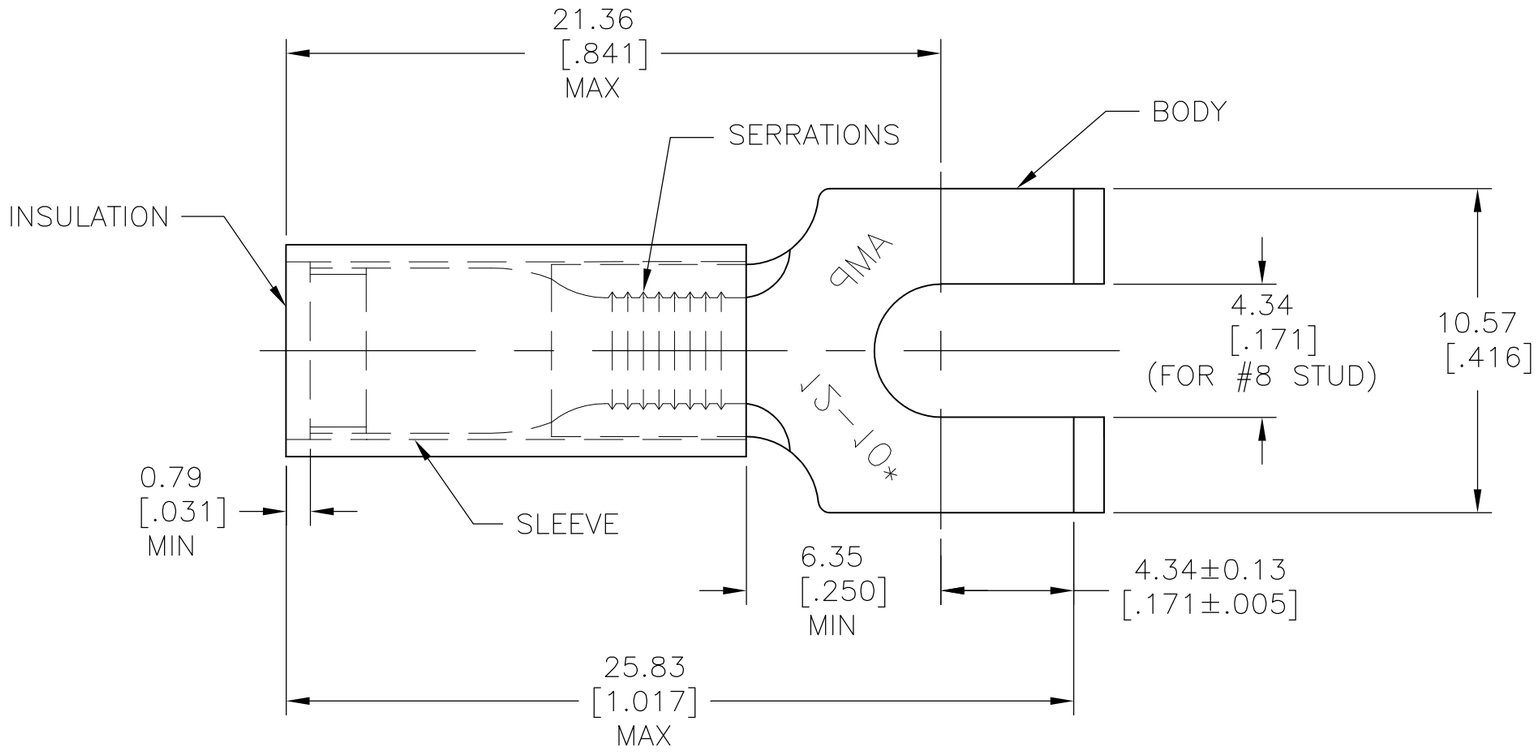

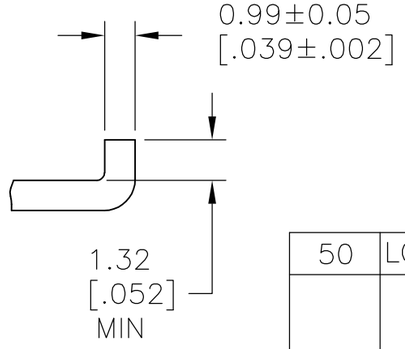

FOR WIRE INSULATION DIA (SEE TABLE II)

TABLE I

QTY	DESCRIPTION	PART NO	MATERIAL & FINISH
50	LOOSE PC, BOX	8–32510–2	SLEEVE: COPPER (ASTM–B152) BODY: COPPER (ASTM–B152) TIN PL: (ASTM–B545) INSULATION: NYLON COLOR: YELLOW
1	WIRE TERMINAL	SEE TABLE II	

TABLE II

PART NO.	INSULATION DIA	TAPE NO.	PACKAGE TYPE	QTY
8–32510–2	.150–.230	–	LOOSE PC, BOX	50
~~2–32510–2~~	~~.150–.250~~	~~2–32510–3~~	OBSOLETE	–
32510	.150–.230	2–32510–1		

THIS DRAWING IS A CONTROLLED DOCUMENT.

DIMENSIONS: mm [INCHES]

TOLERANCES UNLESS OTHERWISE SPECIFIED:
0 PLC ± –
1 PLC ± –
2 PLC ± 0.5[.02]
3 PLC ± 0.07[.003]
4 PLC ± –
ANGLES ± 0° 30'

MATERIAL: SEE TABLE
FINISH: SEE TABLE

DWN	RAGHAVENDRA	02APR09
CHK	JEFF RUTH	02APR09
APVD	Tom Michielutti	02APR09
PRODUCT SPEC	–	
APPLICATION SPEC	–	
WEIGHT	–	

Tyco Electronics
Tyco Electronics Corporation
Harrisburg, PA 17105–3608

NAME
WIRE TERMINAL
P.I.D.G RECT.TONGUE SLOTTED & FLANGED
WIRE SIZE 12–10

SIZE	CAGE CODE	DRAWING NO	RESTRICTED TO
A3	00779	C–32510	–

CUSTOMER DRAWING | SCALE 5:1 | SHEET 1 OF 1 | REV K1

1470–19 (1/08)

Downloaded from Arrow.com.