

THIS DRAWING IS UNPUBLISHED.

RELEASED FOR PUBLICATION

20

© COPYRIGHT 20


BY -

ALL RIGHTS RESERVED.


REVISIONS

P	LTR	DESCRIPTION	DATE	DWN	APVD
	K2	REVISED PER ECR-15-013036	03SEP2015	NK	DC
	K3	REVISED PER ECR-23-190201	06NOV2023	DB	RE
	K4	REVISED PER ECR-24-228741	13NOV2025	AG	RE

PACKAGING DETAILS:
QUANTITY PER REEL: 8000 PCS(END FEED).
SPLICES FREE

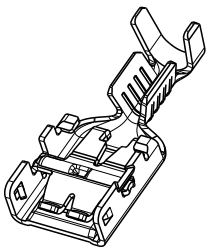

Left-sided product

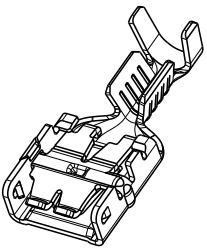

Right-sided product

Rango de hilo de 0,5 a 1,5 mm²
Wire range from 0.5 to 1.5 mm²
Diametro de aislante max 3,0 mm
Max. Insulation Diameter 3.0 mm

	336075-7 (REELED WITH PAPER INTERLEAVE)	Latón Brass	Preestañado Pre-Tin
OBSOLETE	~~336075-6~~	CuNiSi	Preestañado Pre-Tin
OBSOLETE	~~336075-5~~	Acero Steel	Preniquelado Pre-Ni
	336075-3	Latón Brass	Preestañado Pre-Tin
	336075-1	Latón Brass	-
	Guion Dash	Material	Acabado Finish






TE Connectivity

NAME
E-SPRING CONTACT 6,35 Receptaculo
6.35 Receptacle E-SPRING CONTACT


SIZE	CAGE CODE	DRAWING NO	RESTRICTED TO
A3	00779	C-336075	-

DWN	J. Saló	22 Dec 04
CHK	L. L	22 Dec 04
APVD	-	-
PRODUCT SPEC	108-22128 Brass 108-22150 Pre-Ni Steel	
APPLICATION SPEC	114-22017	
WEIGHT	-	
Customer Drawing		


THIS DRAWING IS A CONTROLLED DOCUMENT.	
DIMENSIONS: mm	TOLERANCES UNLESS OTHERWISE SPECIFIED:
	0 PLC ±0.5 1 PLC ±0.5 2 PLC ±- 3 PLC ±- 4 PLC ±- ANGLES ±-
MATERIAL Table -	FINISH Table -

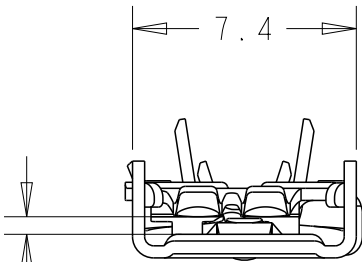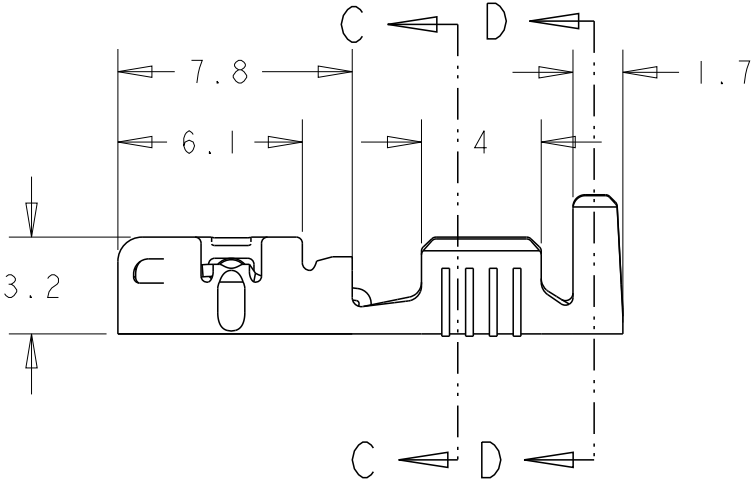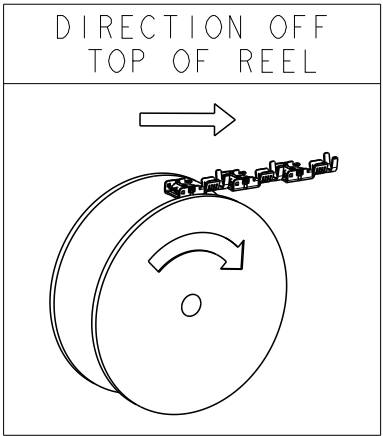

Para lengüeta de 0.8 mm
For 0.8mm tab thickness

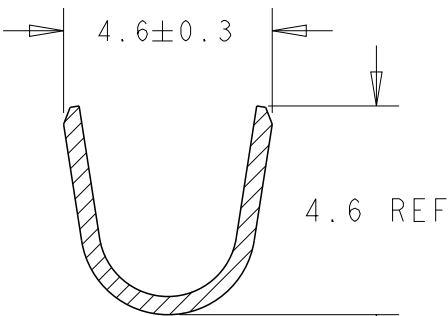

SECTION D-D
SCALE 6:1

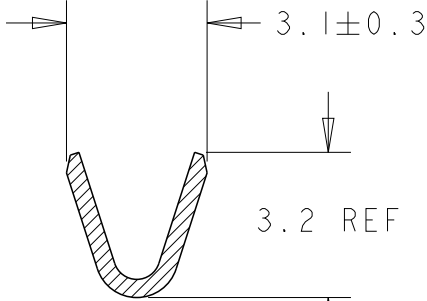

SECTION C-C
SCALE 6:1

