
CE PLAN EST UN DOCUMENT CONTROLE. THIS DRAWING IS A CONTROLLED DOCUMENT.

LOC	DIST
F	7

REVISIONS

P	LTR REV	DESCRIPTION MODIFICATIONS	DATE	DWN DESS.	APVD APP.
	A	REF. MARQUAGE AJOUTEE	-JAN-94	NT.N	YP
	B	PLUG, CHG P/N	02-DEC-02	FL	YP

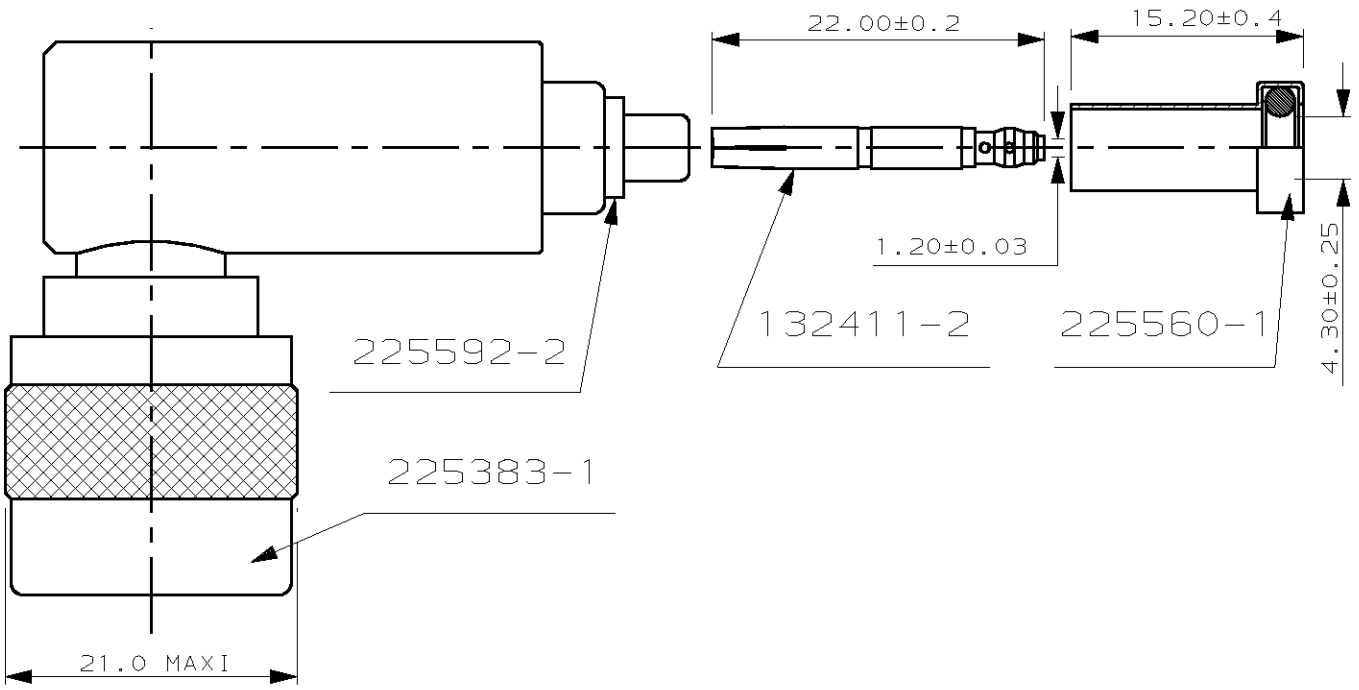


CABLE: KX23 RG400U

INST. SERTISSAGE: IS 2336

OUTILLAGE: PINCE A SERTIR 220045-2

COTES DE DENUDAGE:

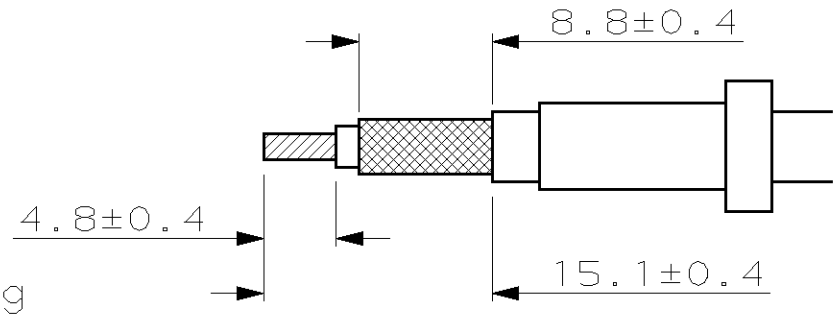

MASSE:65g

REFERENCE: 133292-1

MARQUAGE DE REFERENCE: 133292-1

THIS DRAWING IS UNPUBLISHED. RELEASED FOR PUBLICATION ,19 .
DIFFUSION RESEINTE AMP
© COPYRIGHT BY TYCO ELECTRONICS CORP. ALL RIGHTS RESERVED. TOUS DROITS RESERVES.

DIMENSIONS: mm

TOLERANCES UNLESS OTHERWISE SPECIFIED, TOLERANCES NON SPECIFIEES (SUIV NB DE DECIMALES):
0 ~~PLC/DEC.~~ ±
1 ~~PLC/DEC.~~ ±-
2 ~~PLC/DEC.~~ ±
3 ~~PLC/DEC.~~ ±
4 ~~PLC/DEC.~~ ±
ANGLES ±-

DWN/DESSINE DB 12-DEC-87
CHK/VERIFIE F.LE NEGARET 02-DEC-02
APVD/APPROUVE Y.PETRONIN 02-DEC-02
PRODUCT SPEC / SPEC. PRODUIT —
APPLICATION SPEC / SPEC. APPLICATION —
WEIGHT / MASSE APPROX.

MATERIAL / MATIERE —
FINISH / FINITION —

tyco Electronics
TYCO ELECTRONICS FRANCE SAS
BP 39, 95301 CERGY-PONTOISE CEDEX

NAME / TITRE
RIGHT ANGLE PLUG WEATHERPROOF, N SERIES

SIZE FORMAT	CAGE CODE	DRAWING NO / TITRE	RESTRICTED TO
A4	00779	C-133292	—

CUSTOMER DRAWING/PLAN CLIENT — UNIQUEMENT POUR REFERENCE

SCALE ECHELLE	SHEET FEUILLE	REV
2:1	1 OF DE 1	B

Downloaded from Arrow.com.