


THIS DRAWING IS UNPUBLISHED. RELEASED FOR PUBLICATION -,- .
© COPYRIGHT - By - ALL RIGHTS RESERVED.

REVISIONS					
P	LTR	DESCRIPTION	DATE	DWN	APVD
	R5	REVISED PER ECR-24-210890	14AUG2024	DB	RE

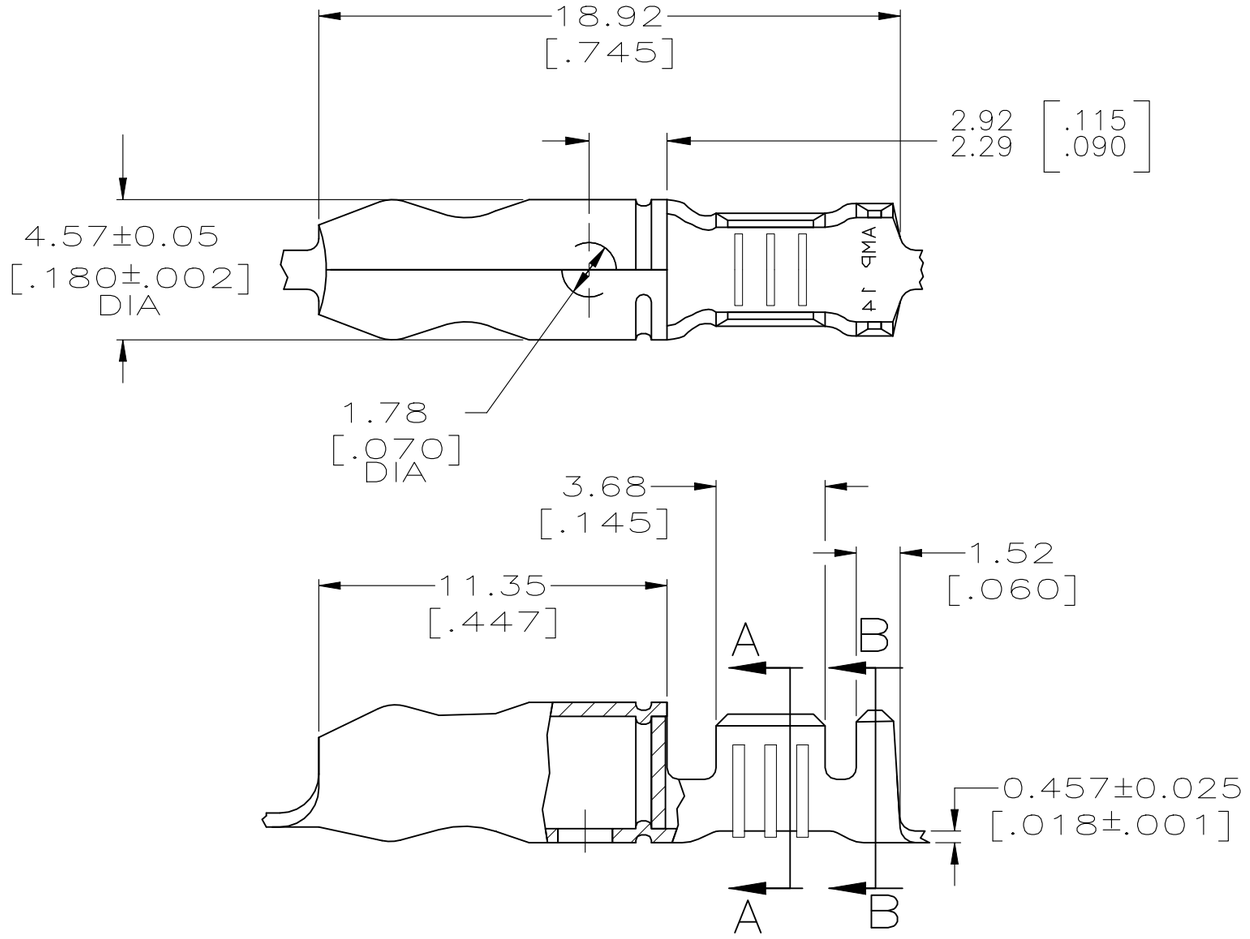

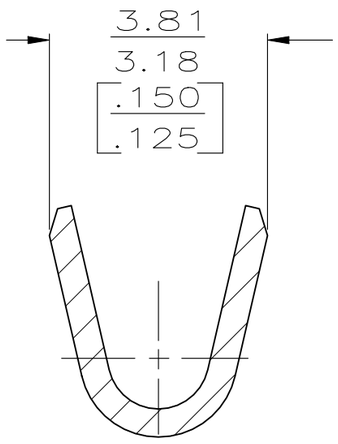

SECTION A-A
SCALE 10:1

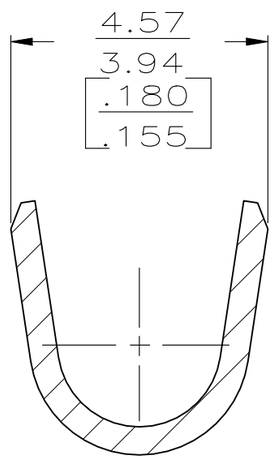

SECTION B-B
SCALE 10:1

1 CONTINUOUS STRIP ON REEL.

△2 0.002032 [.000080] MIN TIN PLATE.

△3 0.002032 [.000080] MIN TIN PLATE OVER 0.00127 [.000050] MIN NICKEL UNDERPLATE.

△4 WITH INTERLEAVING PAPER

△5 0.00508 [.000200] MIN SILVER PLATE OVER 0.00127 [.000050] MIN NICKEL PLATE

△6 0.000762 [.000030] MIN GOLD OVER 0.00127 [.000050] MIN NICKEL UNDERPLATE.

7 WIRE SIZE IS [#18-#14] AWG

8 INSULATION RANGE IS 2.29-3.18 [.090-.125] DIA

△9 PRELIMINARY - NOT FOR PRODUCTION

FINISH	MATERIAL	PART NUMBER
△5	BRASS	60793-7
OBSOLETE △6	BRASS	△9 ~~60793-6~~
OBSOLETE △2	BERYLLIUM COPPER	△9 ~~60793-5~~ △4
OBSOLETE △2	BRASS	~~60793-4~~
△3	BRASS	60793-3
△2	BRASS	60793-1

THIS DRAWING IS A CONTROLLED DOCUMENT.

DIMENSIONS: mm [INCHES]

TOLERANCES UNLESS OTHERWISE SPECIFIED:
0 PLC ± -
1 PLC ± -
2 PLC ± 0.25 [.010]
3 PLC ± -
4 PLC ± -
ANGLES ± -

MATERIAL: SEE TABLE
FINISH: SEE TABLE

DWN PHILLIP M FORTNEY 11/NOV/96
CHK JEFF R RUTH 11/NOV/96
APVD GARY YETTER 11/NOV/96
PRODUCT SPEC —
APPLICATION SPEC —
WEIGHT 0.000000

TE Connectivity

NAME: SHUR PLUG,4.57 [.180] DIA

SIZE	CAGE CODE	DRAWING NO	RESTRICTED TO
A3	00779	C-60793	—

CUSTOMER DRAWING | SCALE 5:1 | SHEET 1 OF 1 | REV R5

Downloaded from Arrow.com.