
THIS DRAWING IS UNPUBLISHED. RELEASED FOR PUBLICATION 20
© COPYRIGHT 20 - ALL RIGHTS RESERVED.


LOC	DIST
CM	00


REVISIONS


P	LTR	DESCRIPTION	DATE	DWN	APVD
	P2	REVISED PER ECR-17-004864	21APR2017	N.L	D.Z
	P3	REVISED PER ECR-24-200711	02APR2024	GK	JP
	R	REVISED PER ECR-26-274952	10JUN2026	CM	JP

1. ACCEPTS CONTACT P/N 1375819.
2. ACCEPTS MTA-100 KEYING PLUG P/N 641994-1.
3. DIMENSIONS IN BRACKETS ARE IN INCHES.
4. NOT FOR USE WITH CONTACT PART NUMBER 770601 OR 770666.

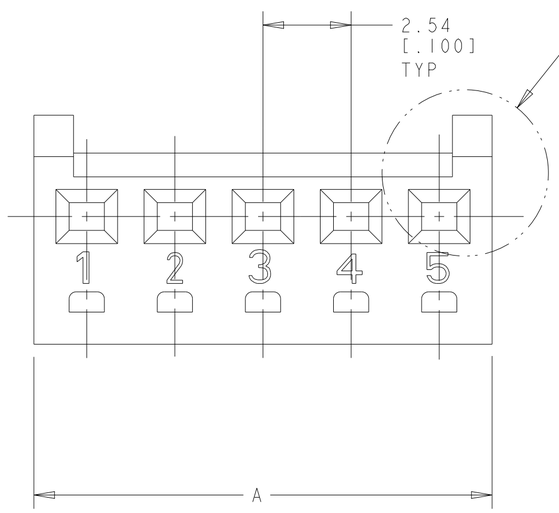

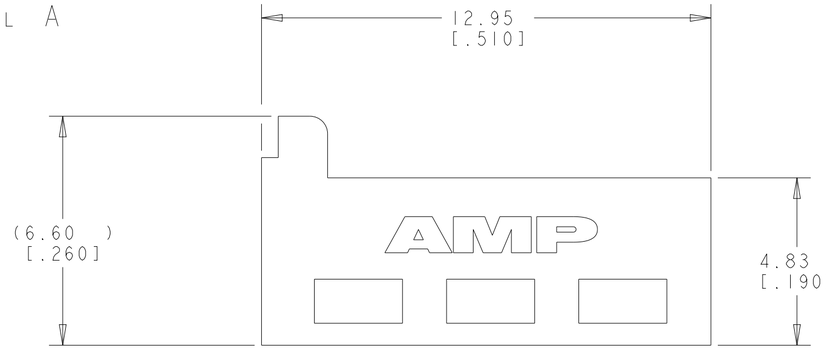

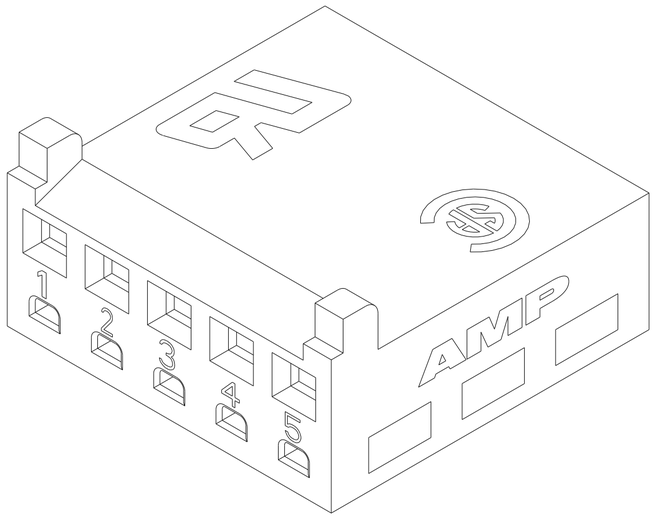

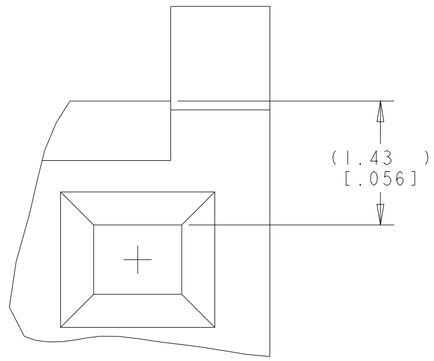

DETAIL A
SCALE 20:1

mm	INCH	NO OF CKTS	PART NO
OBSOLETE	71.63	2.820	28	~~2-1375820-8~~
OBSOLETE	69.09	2.720	27	~~2-1375820-7~~
OBSOLETE	66.55	2.620	26	~~2-1375820-6~~
OBSOLETE	64.01	2.520	25	~~2-1375820-5~~
	61.47	2.420	24	2-1375820-4
	58.93	2.320	23	2-1375820-3
	56.39	2.220	22	2-1375820-2
	53.85	2.120	21	2-1375820-1
	51.31	2.020	20	2-1375820-0
	48.77	1.920	19	1-1375820-9
	46.23	1.820	18	1-1375820-8
	43.69	1.720	17	1-1375820-7
	41.15	1.620	16	1-1375820-6
	38.61	1.520	15	1-1375820-5
	36.07	1.420	14	1-1375820-4
	33.53	1.320	13	1-1375820-3
	30.99	1.220	12	1-1375820-2
	28.45	1.120	11	1-1375820-1
	25.91	1.020	10	1-1375820-0
	23.37	.920	9	1375820-9
	20.83	.820	8	1375820-8
	18.29	.720	7	1375820-7
	15.75	.620	6	1375820-6
	13.21	.520	5	1375820-5
	10.67	.420	4	1375820-4
	8.13	.320	3	1375820-3
	5.59	.220	2	1375820-2

DIM A +0.25/-0.13 [+.010/-.005]

METRIC

THIS DRAWING IS A CONTROLLED DOCUMENT.

DIMENSIONS: mm[INCHES]

TOLERANCES UNLESS OTHERWISE SPECIFIED:
0 PLC ±-
1 PLC ±-
2 PLC ±0.13[.005]
3 PLC ±-
4 PLC ±-
ANGLES ±-

MATERIAL NYLON
FINISH -

DWN 21-JUNE-2001 K. WHITAKER
CHK 21-JUNE-2001 J. ELLIS
APVD 21-JUNE-2001 J. ELLIS
PRODUCT SPEC 108-1948
APPLICATION SPEC 114-13036
WEIGHT -

TE Connectivity

NAME HOUSING, CST-100 II
-
-

SIZE	CAGE CODE	DRAWING NO	RESTRICTED TO
A2	00779	C-1375820	

CUSTOMER DRAWING | SCALE 8:1 | SHEET 1 OF 1 | REV R

1471-9 (3/11)

Downloaded from Arrow.com.