THIS DRAWING IS UNPUBLISHED. RELEASED FOR PUBLICATION –,– .
© COPYRIGHT – By – ALL RIGHTS RESERVED.


REVISIONS


P	LTR	DESCRIPTION	DATE	DWN	APVD
	A	REVISED PER ECR–15–016346	11MAY2016	NK	LP

1 THE MATING COUNTER PART P/N (172127 etc.)

2 APPLIED CONTACT (170032,170258,170384)

△3 DBL LOCK PLATE
MATERIAL: PBT
COLOR ; YELLOW

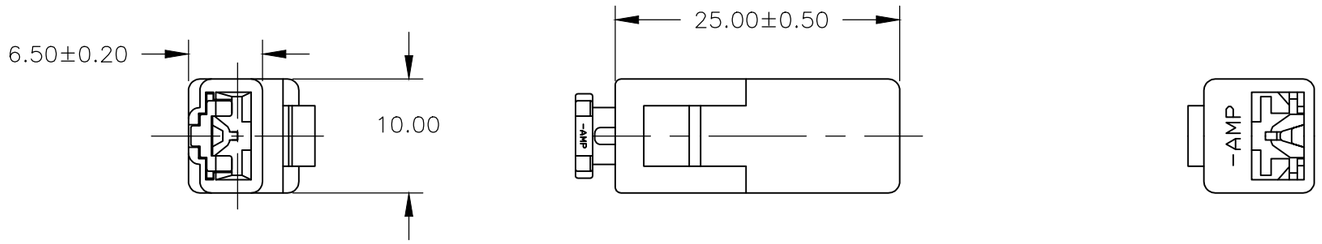

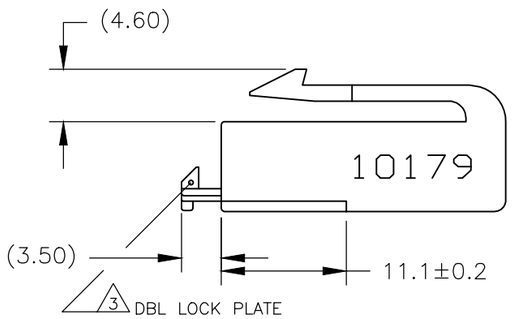

	6–176986–6	(LIGHT GRAY)
	176986–6	(GRAY)
	176986–5	(BLUE)
OBSOLETE	~~176986–4~~	(GREEN)
OBSOLETE	~~176986–3~~	(BROWN)
	176986–2	(BLACK)
	176986–1	(NATURAL)
COLOR SEE TABLE	(P/N)	(COLOR)

THIS DRAWING IS A CONTROLLED DOCUMENT.

DIMENSIONS: mm

TOLERANCES UNLESS OTHERWISE SPECIFIED:
0 PLC ± –
1 PLC ± 0.2
2 PLC ± 0.25
3 PLC ± 0.3
4 PLC ± –
ANGLES ± 3°

MATERIAL: 6/6 NYLON

FINISH: –

DWN T. Sagawa 17SEP1990
CHK M. Ishihara 17SEP1990
APVD Y. Matsuzaka 17SEP1990
PRODUCT SPEC —
APPLICATION SPEC —
WEIGHT —

CUSTOMER DRAWING

TE Connectivity

NAME .250 SERIES DOUBLE LOCK CONNECTOR
1 POS. PLUG HOUSING

SIZE	CAGE CODE	DRAWING NO	RESTRICTED TO
A3	00779	C-176986	—

SCALE	SHEET	REV
2:1	1 OF 1	A

Downloaded from Arrow.com.