THIS DRAWING IS UNPUBLISHED. RELEASED FOR PUBLICATION 20
© COPYRIGHT 20 BY - ALL RIGHTS RESERVED.

REVISIONS					
P	LTR	DESCRIPTION	DATE	DWN	APVD
	A	REVISED PER ECR-10-016197	06AUG2010	HMR	DD
	A1	REVISED PER ECR-15-002315	12FEB2015	RS	DD
	A2	REVISED PER ECR-16-016649	29DEC2016	RK	AS
	A3	REVISED PER ECR-26-289084	27AUG2026	AK	BR

△1 MATERIAL: MEDIUM CLOSED CELL SILICONE FOAM, BLACK, SUPPLIED ON MYLAR TAPE.

2. COMPLIES WITH DIRECTIVE 2002/95/EC (ROHS).

3. THIS PRODUCT HAS NOT COMPLETED VALIDATION TESTING.

△4 MATERIAL: SOFT CLOSED CELL SILICONE FOAM, BLACK, SUPPLIED ON MYLAR TAPE.

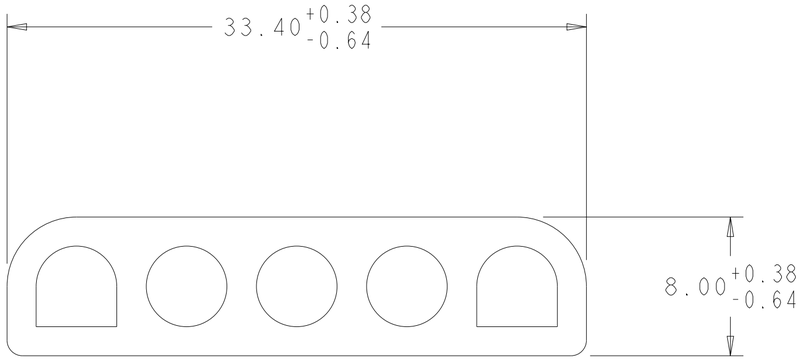

2106749-5

SUPERSEDED BY P/N 794785-1	△1	5	2106749-5
SUPERSEDED BY P/N 794992-1	~~△1~~	~~4~~	~~2106749-4~~
SUPERSEDED BY P/N 794991-1	~~△1~~	~~3~~	~~2106749-3~~
SUPERSEDED BY P/N 794785-1	~~△1~~	~~2~~	~~2106749-2~~
	~~△4~~	~~4~~	~~2106749-1~~
	MATERIAL	NUMBER OF CIRCUITS	PART NUMBER

THIS DRAWING IS A CONTROLLED DOCUMENT.

DIMENSIONS: mm

TOLERANCES UNLESS OTHERWISE SPECIFIED:
0 PLC ±-
1 PLC ±-
2 PLC ±0.51
3 PLC ±-
4 PLC ±-
ANGLES ±-

MATERIAL: SEE TABLE
FINISH: - -

DWN R BROWN 03NOV2009
CHK B CHANEY 03NOV2009
APVD - -
PRODUCT SPEC -
APPLICATION SPEC -
WEIGHT -

TE Connectivity

NAME: SEAL, INTERFACE, UNIVERSAL MATE-N-LOK -

SIZE	CAGE CODE	DRAWING NO	RESTRICTED TO
A2	00779	C-2106749	-

CUSTOMER DRAWING | SCALE 4:1 | SHEET 1 OF 2 | REV A3

Downloaded from Arrow.com.

THIS DRAWING IS UNPUBLISHED. RELEASED FOR PUBLICATION 20
© COPYRIGHT 20 BY - ALL RIGHTS RESERVED.

REVISIONS					
P	LTR	DESCRIPTION	DATE	DWN	APVD
	-	SEE SHEET 1	-	-	-

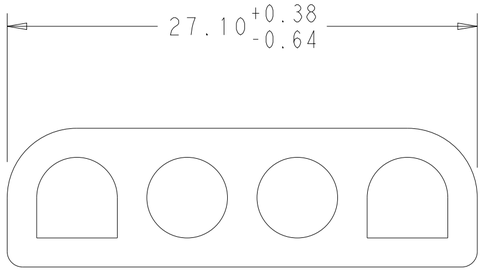

2106749-1 AND 2106749-4

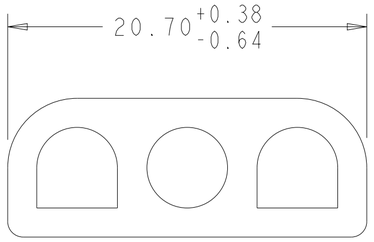

2106749-3

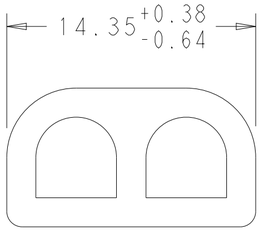

2106749-2

ALL DIMENSIONS SAME AS 2106749-5
EXCEPT AS NOTED

THIS DRAWING IS A CONTROLLED DOCUMENT.

DIMENSIONS: mm

TOLERANCES UNLESS OTHERWISE SPECIFIED:
0 PLC ±-
1 PLC ±-
2 PLC ±0.51
3 PLC ±-
4 PLC ±-
ANGLES ±-

MATERIAL SEE TABLE

FINISH - -

DWN R BROWN 03NOV2009
CHK B CHANEY 03NOV2009
APVD - -
PRODUCT SPEC -
APPLICATION SPEC -
WEIGHT -

TE Connectivity

NAME SEAL, INTERFACE, UNIVERSAL MATE-N-LOK -

SIZE	CAGE CODE	DRAWING NO	RESTRICTED TO
A2	00779	C-2106749	-

CUSTOMER DRAWING | SCALE 1:1 | SHEET 2 OF 2 | REV A3

Downloaded from Arrow.com.