



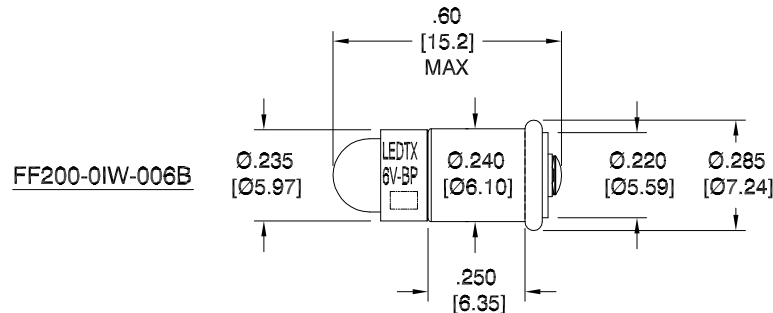

ACTUAL SIZE

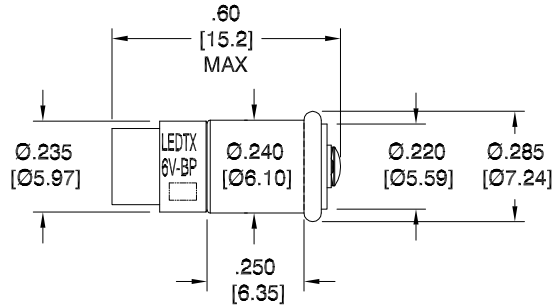

RoHS
COMPLIANT
2002/95/EC

NOTES:

1. ALL DIMENSIONS ARE IN INCHES [MILLIMETERS].
2. SLEEVE MATERIAL: RYNITE
3. BASE MATERIAL: SHELL, NICKEL PLATED BRASS
4. RIVET CAP MATERIAL: BRASS, GRADE B, .0005 THK.
FINISH: NICKEL PLATE PER MIL SPEC MIL-C-26074
5. OPERATING TEMPERATURE: ~-30°C TO ~+50°C

**FULL BEAM WIDTH @ 50% INTENSITY

ELECTRICAL - OPTICAL CHARACTERISTICS (Ta = 25°C)

REVISION NOTIFICATION

- ☐ DLC
- ☐ UL/ETL
- ☐ MADE IN USA
- ☐ CUSTOMER _____
- ☐ OTHER _____

REDLINE CHECKLIST

- ☐ REDLINE(YES)
- ☐ DATE: _____
- ☐ INITIATED BY: _____
- ☐ ECR REQUIRED YES ☐ NO ☐
- ☐ WORK ORDER# _____

FF200-0AG-006B	AQUA GREEN	6Vdc	0.10 W	0.016 A	1.060cd	518nm	—	110°	BipolarDC (+/-)
FF200-0CW-006B	COOL WHITE	6Vdc	0.09 W	0.015 A	1.700cd	—	8000K	100°	BipolarDC (+/-)
FF200-0IW-006B	WARM WHITE	6Vdc	0.10 W	0.016 A	1.520cd	—	3000K	105°	BipolarDC (+/-)
FF200-0PB-006B	SUPER BLUE	6Vdc	0.09 W	0.015 A	0.240cd	462nm	—	92°	BipolarDC (+/-)
FF200-0UR-006B	ULTRA RED	6Vdc	0.12 W	0.020 A	0.115cd	652nm	—	100°	BipolarDC (+/-)
FF200-0UY-006B	SUPER YELLOW	6Vdc	0.12 W	0.016 A	0.532cd	594nm	—	110°	BipolarDC (+/-)
LEDTRONICS PART NO.	COLOR EMITTED	INPUT VOLTAGE, V	POWER (W)	CURRENT (A)	MAXIMUM CANDELA	λ P nm	COLOR TEMP. (Kelvin)	VIEWING ANGLE**	CENTER CONTACT POLARITY

LED[®]
LEDTRONICS, [™]INC.
23105 KASHIWA COURT
TORRANCE, CA 90505

-PROPRIETARY-
This document contains Proprietary
information of LEDTRONICS, INC.
It may not be copied, used or disclosed
for any purpose without the prior express
written consent of LEDTRONICS, INC.

.XXX ± .010 TOLERANCE PER ANSI-Y14.5
.XX ± .025 (UNLESS OTHERWISE STATED)
ANGLES ± 0°.30'
FRACT. ± 1/32

TITLE

FF200-0XX-006B

DWG NO

FF200-6V-BP

SCALE

2:1

SHEET

1 OF 1

DATE

01-08-07

CODE
IDENT NO.
8Z410

DWG BY
MM
01-08-07

CHK BY

QA
EE
06-06-18

MFG
LD
06-06-18

R&D
KS
06-06-18