

THIS DRAWING IS UNPUBLISHED. RELEASED FOR PUBLICATION -,- .
© COPYRIGHT - By - ALL RIGHTS RESERVED.


LOC	DIST
—	—

REVISIONS

P	LTR	DESCRIPTION	DATE	DWN	APVD
	C	COLOR CHANGE TO BLACK, DIM 8.7 -TOL CHANGE	21MAY2014	PS	JK

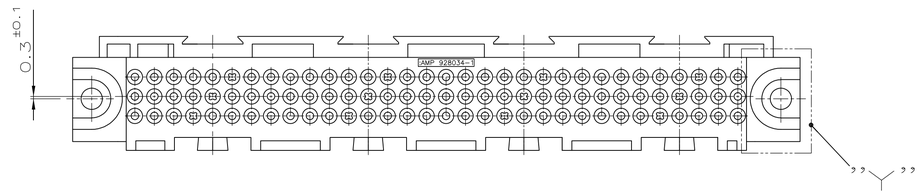

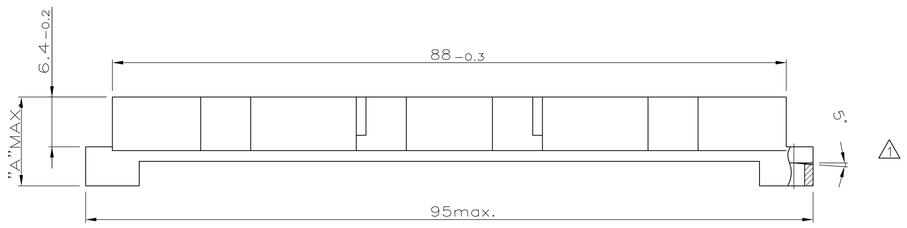

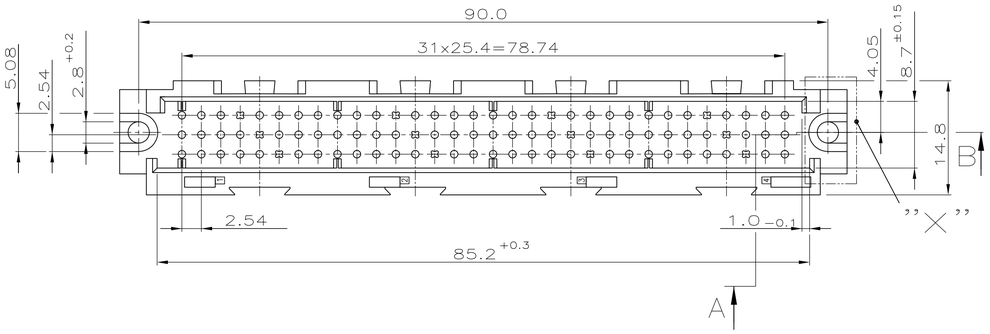

-1 WIE GEZEICHNET

EINZELHEIT "Y" ⚠1

VERSION A	VERSION B	VERSION C	VERSION D
R, 5, 8.0	R, 8.0, 1.9	R, 8.0, 5	30°, 5.9

SCHNITT A-B ⚠1

VERSION A	VERSION B	VERSION C	VERSION D	VERSION E
ϕ2.8 +0.2, "B", 2.1	ϕ2.8 +0.2, "B", 2.1	ϕ2.15 ±0.07, "B", 2.1, 1.0, ϕ2.6 ±0.1	2.25, 0.7, ϕ3.5	"B", 2.1, ϕ2.8 +0.2

EINZELHEIT "X" ⚠1

VERSION A	VERSION B	VERSION C	VERSION D	VERSION E
+0.2, 5	+0.2, 5	+0.2, 5, R 3.4 ±0.1	2.5, 0.73 ±0.1, 5.9, 60°	5.6 +0.1, 6 +0.1, 2.5, 60°

POLARISIERUNG ⚠1		TEILUNGSRIPPEN
A	B	NEIN / JA

	B	NEIN	E	A	E	10.25	18.25	GRAU	~~9-928034-4~~ ⚠3
	B	JA	E	A	E	10.25	18.25	GRAU	~~9-928034-3~~ ⚠3
	A	NEIN	E	A	E	10.25	18.25	GRAU	~~9-928034-2~~ ⚠3
	A	JA	E	A	E	10.25	18.25	GRAU	~~9-928034-1~~ ⚠3
	B	NEIN	A	A	E	3.6	11.6	GRAU	~~8-928034-4~~ ⚠3
	B	JA	A	A	E	3.6	11.6	GRAU	~~8-928034-3~~ ⚠3
	A	NEIN	A	A	E	3.6	11.6	GRAU	~~8-928034-2~~ ⚠3
	A	JA	A	A	E	3.6	11.6	GRAU	~~8-928034-1~~ ⚠3
	B	NEIN	E	A	D	3.6	11.6	BLACK	7-928034-4
	B	JA	E	A	D	3.6	11.6	GRAU	~~7-928034-3~~ ⚠3
	A	NEIN	E	A	D	3.6	11.6	GRAU	~~7-928034-2~~ ⚠3
	A	JA	E	A	D	3.6	11.6	GRAU	~~7-928034-1~~ ⚠3
829111	B	NEIN	D	D	C	–	11.6	BLACK	6-928034-4
	B	JA	D	D	C	–	11.6	GRAU	~~6-928034-3~~ ⚠3
	A	NEIN	D	D	C	–	11.6	GRAU	~~6-928034-2~~ ⚠3
	A	JA	D	D	C	–	11.6	GRAU	~~6-928034-1~~ ⚠3
	B	NEIN	C	C	B	8.3	16.3	GRAU	~~5-928034-4~~ ⚠3
	B	JA	C	C	B	8.3	16.3	GRAU	~~5-928034-3~~ ⚠3
	A	NEIN	C	C	B	8.3	16.3	GRAU	~~5-928034-2~~ ⚠3
	A	JA	C	C	B	8.3	16.3	GRAU	~~5-928034-1~~ ⚠3
	B	NEIN	C	C	B	9.2	17.2	SCHWARZ	~~4-928034-4~~ ⚠3
	B	JA	C	C	B	9.2	17.2	SCHWARZ	~~4-928034-3~~ ⚠3
	A	NEIN	C	C	B	9.2	17.2	SCHWARZ	~~4-928034-2~~ ⚠3
	A	JA	C	C	B	9.2	17.2	SCHWARZ	~~4-928034-1~~ ⚠3
	B	NEIN	B	B	A	6.6	14.6	GRAU	~~3-928034-4~~ ⚠3
	B	JA	B	B	A	6.6	14.6	GRAU	~~3-928034-3~~ ⚠3
	A	NEIN	B	B	A	6.6	14.6	GRAU	~~3-928034-2~~ ⚠3
	A	JA	B	B	A	6.6	14.6	GRAU	~~3-928034-1~~ ⚠3
	B	NEIN	B	B	A	3.6	11.6	GRAU	~~2-928034-4~~ ⚠3
	B	JA	B	B	A	3.6	11.6	GRAU	~~2-928034-3~~ ⚠3
	A	NEIN	B	B	A	3.6	11.6	GRAU	~~2-928034-2~~ ⚠3
	A	JA	B	B	A	3.6	11.6	GRAU	~~2-928034-1~~ ⚠3
	B	NEIN	A	A	A	6.6	14.6	GRAU	~~1-928034-4~~ ⚠3
	B	JA	A	A	A	6.6	14.6	GRAU	~~1-928034-3~~ ⚠3
	A	NEIN	A	A	A	6.6	14.6	GRAU	~~1-928034-2~~ ⚠3
	A	JA	A	A	A	6.6	14.6	GRAU	~~1-928034-1~~ ⚠3
	B	NEIN	A	A	A	3.6	11.6	BLACK	928034-4
	B	JA	A	A	A	3.6	11.6	BLACK	928034-3
	A	NEIN	A	A	A	3.6	11.6	GRAU	~~928034-2~~ ⚠2
	A	JA	A	A	A	3.6	11.6	BLACK	928034-1

USED ON	POLARISIERUNG	TEILUNGSRIPPEN	SCHNITT A-B	EINZELHEIT "Y"	EINZELHEIT "X"	MASS "B"	MASS "A"	FARBE	BESTELLNUMMER	

⚠1 BEIDE FLANSCHE

⚠2 OBSOLETE PARTS: OBSOLETE CIS STREAMLINING PER D.RENAUD/D.SINISI

⚠3 OBSOLETE

THIS DRAWING IS A CONTROLLED DOCUMENT.

DIMENSIONS: mm

TOLERANCES UNLESS OTHERWISE SPECIFIED:
0 PLC ± 0.2
1 PLC ± 0.2
2 PLC ± 0.15
3 PLC ± –
4 PLC ± –
ANGLES ± 2°

MATERIAL: PC
FINISH: COLOR – BLACK

DWN	WRULICH	18.05.89
CHK	KRAMER	18.05.89
APVD	—	
PRODUCT SPEC	—	
APPLICATION SPEC	—	
WEIGHT	—	

TE Connectivity

NAME: 96 POS. SHROUDED PIN HOUSING

SIZE	CAGE CODE	DRAWING NO	RESTRICTED TO
A1	00779	C-928034	—

CUSTOMER DRAWING | SCALE 2:1 | SHEET 1 OF 1 | REV C

4805 (3/11)

Downloaded from Arrow.com.