


© 20 BY - . a TE Connectivity Ltd. company. All Rights Reserved.


REVISIONS					
P	LTR	DESCRIPTION	DATE	DWN	APVD
	U	NEW PN 3-1379602-1 TO NEW PACKAGING	26FEB2019	RC	JL

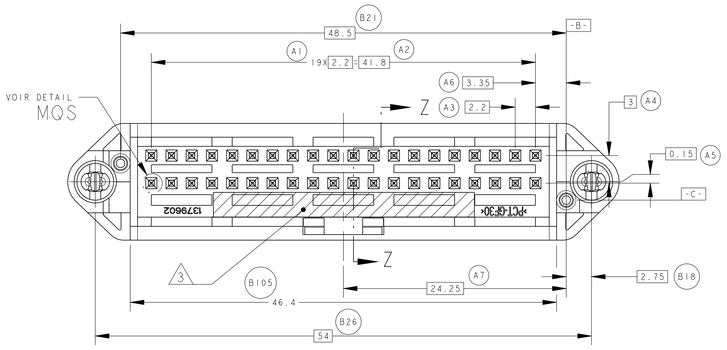

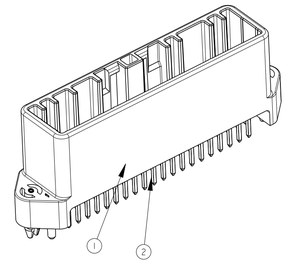

ECHELLE 9:5
SCALE

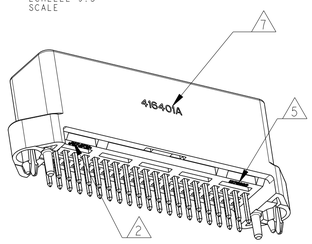

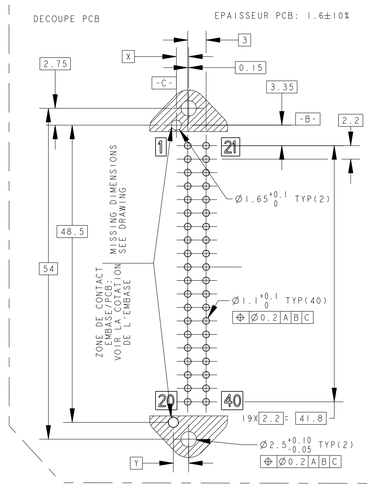

1 PRE ETAME : 1-3µm Sn sur 1.3-2.2µm Ni
PRE-TIN :

2 REFERENCE MATIERE
MATERIAL REFERENCE

3 LOGO "TE" ALL CODING

4 NUMERO D'EMPREINTE
CAVITY NUMBER

5 REFERENCE TE

6 INDICE DE REVISION
PLASTIC PART REVISION

7 DATE D'ASSEMBLAGE A-SS-J-L-E-R
Année-semaine-jour-ligne-equipe- rev PRC
DATE CODE ASSY Y-WW-D-L-S-R
Year-week-day-shift-line-rev PRC

8 SOUDABILITE SUIVANT NORME FRANCAISE :NF-A-89 400
SOUDABILITY ACCORDING STANDARD FRENCH :

9 PLATEAU ESD SUIVANT NORME : IEC -61340-5-1
R plateau 10E9Ω - 10E12Ω
TRAY ESD ACCORDING TO IEC -61340-5-1
R tray 10E9Ω - 10E12Ω

10 CONDITIONNEMENT SUIVANT SPEC :
PACKAGING ACCORDING SPEC : 107-90842


11 NUMERO POUR NOUVEAU MOULE (A,B,C...)
NUMBER FOR NEW MOULD (A,B,C...)


12 PN 1-1379602-X WILL BE SUPERSEDED
BY 2-1379602-X,FOR ANY NEW PROJECT,
CONSIDER ONLY PN 2-1379602-X


13 PN 1-1379602-X SUPERSEDED BY
PN 2-1379602-X,AND OBSOLETED

U 14 PACKAGING EN PLATEAU EMBASE POSTION A PLAT
PACKAGING IN TRAY HEADER FLAT POSITION

U 15 PACKAGING EN PLATEAU EMBASE POSITION DROITE
PACKAGING IN TRAY HEADER STRAIGHT

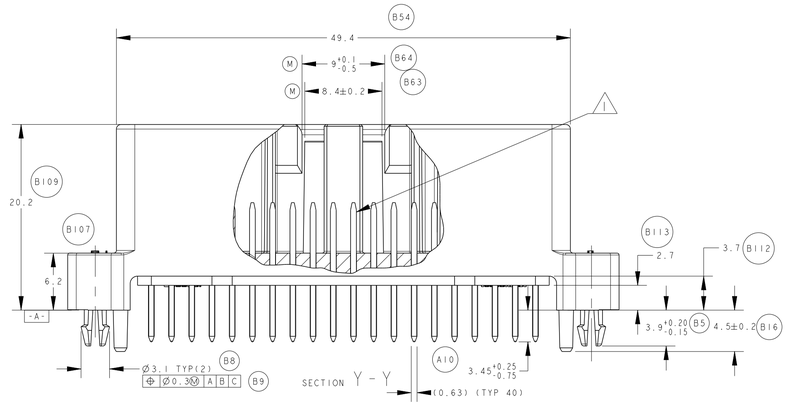

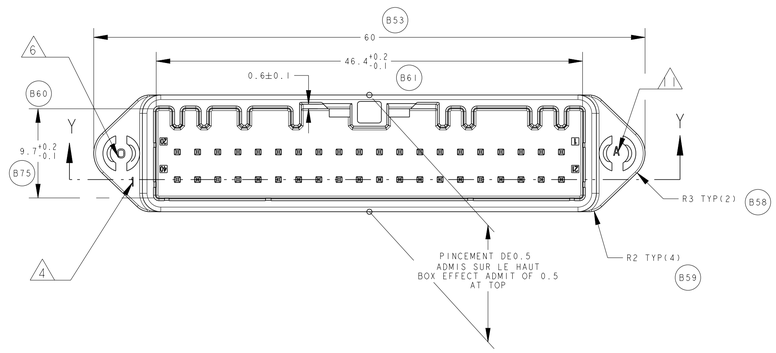


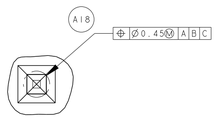

DETAIL MQS
ECHELLE 10:1

N°	Qte			DESCRIPTION	MATIERE MATERIAL	FINITION FINISH
	3-1379602-X	2-1379602-X	~~1-1379602-X~~			
2	40	40		BROCHE TH PIN TH	CuZn30	Pre Etame pre tin
2			40	13 BROCHE TH PIN TH	CuSn6	Pre Etame pre tin
1	1	1	1	BOITIER 40W .025 HOUSING 40POS .025	PCT GF30	-

EN ACCORD AVEC LA SPEC D'INTERFACE:
REN 8200 311 692 SAUF AUTRE SPECIFICATION
ACCORDING TO INTERFACE:
REN 8200 311 692 EXCEPTED OTHER SPECIFICATION

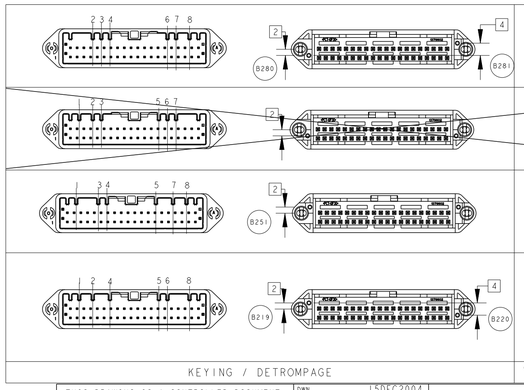

KEYING / DETROMPAGE	COULEUR COLOR	SEE NOTE	PN
	VERT GREEN	KEYING / CODAGE 4	
		9 14	2-1379602-4
		13	~~1-1379602-4~~
	BLEU BLUE	KEYING / CODAGE 3	
			N/A
			N/A
	GRIS GREY	KEYING / CODAGE 2	
		9 14	2-1379602-2
		13	~~1-1379602-2~~
	NOIR BLACK	KEYING / CODAGE 1	
		9 15	3-1379602-1 U
		9 14	2-1379602-1
		13	~~1-1379602-1~~

THIS DRAWING IS A CONTROLLED DOCUMENT.

DIMENSIONS: mm

TOLERANCES UNLESS OTHERWISE SPECIFIED:
0 PLC ±
1 PLC ±0.3
2 PLC ±
3 PLC ±
ANGLES ±

MATERIAL -

FINISH -

DWN	R.CHARLES	15DEC2004
CHK	D.REIFFEL	15DEC2004
APVD	J.LALANGE	15DEC2004
PRODUCT SPEC	108-15422	
APPLICATION SPEC	-	
WEIGHT	8.5g	

TE Connectivity

NAME
EMBASE 40 VOIES 025
-
40 POS 025 PIN HEADER

SIZE	CAGE CODE	DRAWING NO	RESTRICTED TO
A1	00779	C-1379602	

CUSTOMER DRAWING | SCALE 3:1 | SHEET 1 OF 1 | REV U

4805 (3/13)

Downloaded from Arrow.com.