THIS DRAWING IS UNPUBLISHED. RELEASED FOR PUBLICATION 20
© COPYRIGHT 20 BY TYCO ELECTRONICS CORPORATION. ALL RIGHTS RESERVED.

CAD Pro-E
DO NOT REVISE EXCEPT BY CAD

LOC	DIST
AP	-


REVISIONS


P	LTR	DESCRIPTION	DATE	DWN	APVD
	C	REVISED BY ECLEI0 0356/04	IINOV2004	JOF	PLF
	C1	REVISED BY EC LEI0-0009/05	I7FEB2005	MAS	PLF
	C2	REVISED PER ECO-09-026444	27NOV09	KK	AEG


	881209										
	REQUIRED PER ASSÝ										
PN VW	-8	~~-7~~	-6	~~-5~~	-4	-3	~~-2~~	-I	ITEM	DESCRIPTION	MATERIAL	FINISH
8I3 97I 956	--	--	--	--	--	--	--	I	I	2 WAY TAB HOUSING	POLIAMIDA 6.6	PRETO
8I3 97I 956-A	--	--	--	--	--	--	I	--	I	2 WAY TAB HOUSING	POLIAMIDA 6.6	MARROM
8I3 97I 956-B	--	--	--	--	--	I	--	--	I	2 WAY TAB HOUSING	POLIAMIDA 6.6	VERMELHO
8I3 97I 956-C	--	--	--	--	I	--	--	--	I	2 WAY TAB HOUSING	POLIAMIDA 6.6	AMARELO
8I3 97I 956-D	--	--	--	I	--	--	--	--	I	2 WAY TAB HOUSING	POLIAMIDA 6.6	AZUL
8I3 97I 956-E	--	--	I	--	--	--	--	--	I	2 WAY TAB HOUSING	POLIAMIDA 6.6	BRANCO
8I3 97I 956-F	--	I	--	--	--	--	--	--	I	2 WAY TAB HOUSING	POLIAMIDA 6.6	VERDE
8I3 97I 956-G	I	--	--	--	--	--	--	--	I	2 WAY TAB HOUSING	POLIAMIDA 6.6	CINZA
---	I	I	I	I	I	I	I	I	2	O'RING	NEOPRENE / NITRILICA	PRETO

1 1 1

1 OBSOLETE PARTS: OBSOLETE CIS STREAMLINING PER D.RENAUD/D.SINISI

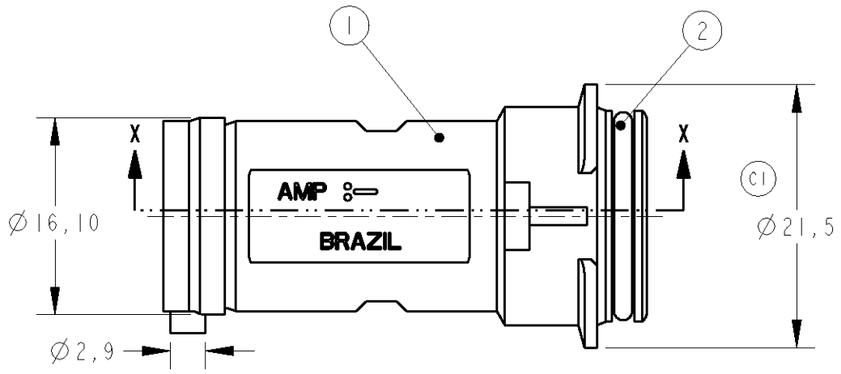

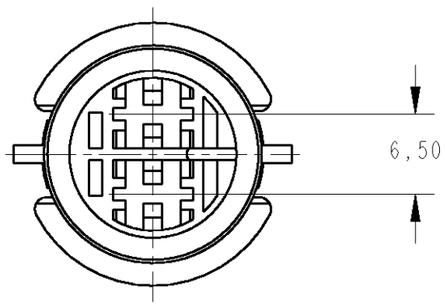

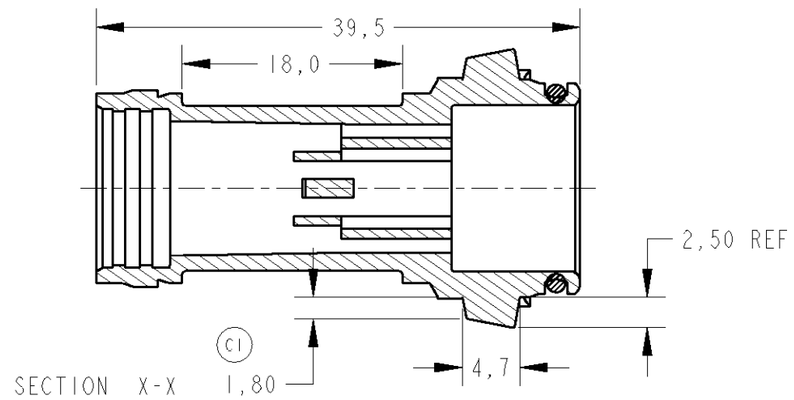

THIS DRAWING IS A CONTROLLED DOCUMENT FOR TYCO ELECTRONICS CORPORATION IT IS SUBJECT TO CHANGE AND THE CONTROLLING ENGINEERING ORGANIZATION SHOULD BE CONTACTED FOR THE LATEST REVISION.

DIMENSIONS: mm

TOLERANCES UNLESS OTHERWISE SPECIFIED:

0 PLC	±0,3
I PLC	±0,3
2 PLC	±0,2
3 PLC	±-
4 PLC	±-
ANGLES	±30'

MATERIAL SEE TABLE
FINISH SEE TABLE

DWN	09NOV2004 J.OLVADIAS
CHK	IINOV2004 PL FARIA
APVD	IINOV2004 M.OLIVEIRA
PRODUCT SPEC	-
APPLICATION SPEC	-
WEIGHT	- / -

tyco Electronics
TYCO ELECTRONICS do Brasil LTDA.
Sao Paulo, Brasil

NAME 2 WAY TAB HSG. ASS'Y
-
-

SIZE	CAGE CODE	DRAWING NO	RESTRICTED TO
A3	00779	C-881209	-

CUSTOMER DRAWING | SCALE 3:1 | SHEET 1 OF 1 | REV C2

AMP I470-I9 REV 3IMAR2000

Downloaded from Arrow.com.