THIS DRAWING IS UNPUBLISHED. RELEASED FOR PUBLICATION 20
© COPYRIGHT 20 ALL RIGHTS RESERVED.

-1; AS SHOWN
-1; 本図

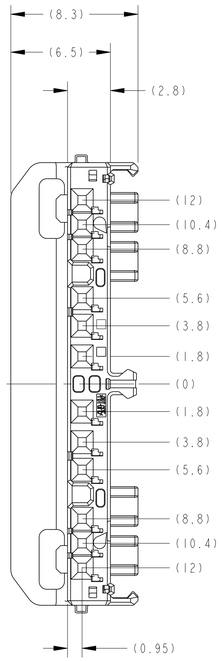

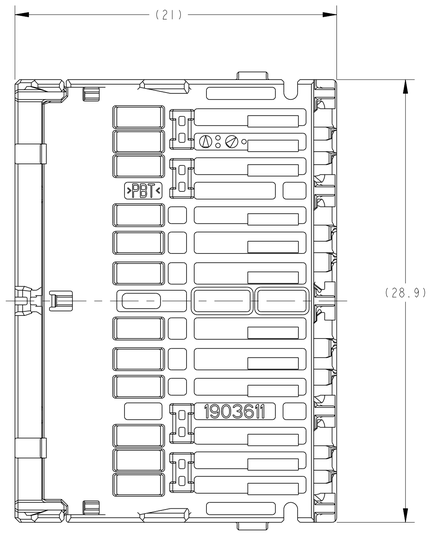

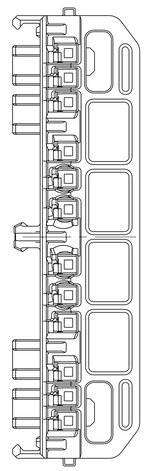

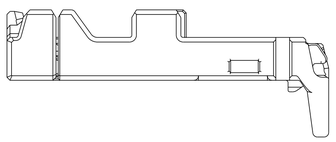

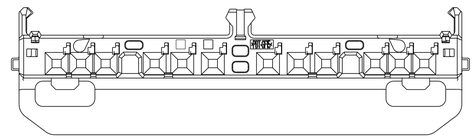

1903611-4
1-1903611-0
1-1903611-6

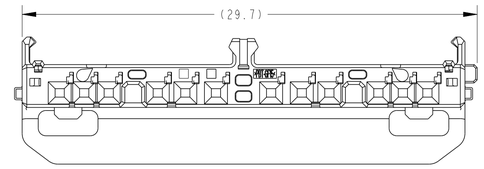

1903611-5
1-1903611-1
1-1903611-7

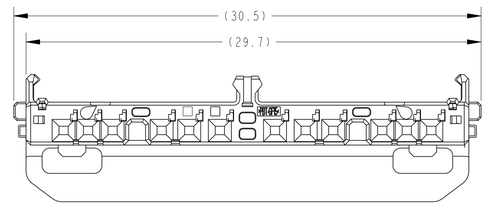

2-1903611-5
2-1903611-6

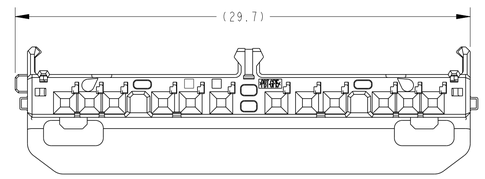

1903611-6
1-1903611-2

1. 本製品は、別番のコンポーネントと組合せて使用する。
2. 取扱説明書 NO:411-78268,78269
3. 組合せ相手型番：取扱説明書を参照のこと。
4. 嵌合相手代表型番：取扱説明書を参照のこと。
5. 適用端子：TABLE-1参照

1. THIS PRODUCT IS USED STACK WITH ANOTHER COMPONENTS.
2. HANDLING OF THIS PART SHOULD FOLLOW INSTRUCTION SHEET NO.411-78268,78269.
3. COMPONENTS NUMBER OF STACKING;REFERENCE TO INSTRUCTION SHEET.
4. MATING CONNECTOR PART(TYPICAL);REFERENCE TO INSTRUCTION SHEET.
5. APPLIED TERMINAL;SEE TABLE-1

TABLE-1

		APPLIED TERMINAL P/N 適用端子 P/N	APPLICABLE WIRE RANGE 適応電線
SIGNAL 0.5	TIN	1827855-4	0.13~0.5mm²
	TIN	1827855-1	
	GOLD	1903703-1	
	TIN	1827855-2	
	TIN	1827855-3	

REVISIONS 変更					
P	LTR	DESCRIPTION	DATE	DWN	APVD
	A	RELEASED	09DEC08	KK	HY
	A1	REVISED ECR-09-014331	07SEP12	KK	HY
	A2	REVISED ECR-17-014392	03OCT2017	KK	TK

PAPER BOX ダンボール箱	SOFT TRAY プリスタートレイ	COLOR	PART NO.
		~~GRAY~~	~~2-1903611-7~~
		BLACK	2-1903611-6
		NATURAL	2-1903611-5
		GRAY	~~1-1903611-8~~
			1-1903611-7
			1-1903611-6
			~~1-1903611-5~~
			~~1-1903611-4~~
			~~1-1903611-3~~
		BLACK	1-1903611-2
			1-1903611-1
			1-1903611-0
			~~1903611-9~~
			~~1903611-8~~
			~~1903611-7~~
		NATURAL	1903611-6
			1903611-5
			1903611-4
			~~1903611-3~~
			~~1903611-2~~
			1903611-1
OUTER 外装	INNER 内装		
PACKING STYLE 梱包形態			

THIS DRAWING IS A CONTROLLED DOCUMENT.

DIMENSIONS: 単位: 純 mm

TOLERANCES UNLESS OTHERWISE SPECIFIED:
~~一般公差 ±0.3~~
~~0 PLC ±~~
~~1 PLC ±0.5~~
~~2 PLC ±0.13~~
~~3 PLC ±0.013~~
~~4 PLC ±0.0001~~
ANGLES ±3°00′

MATERIAL 材料 PBT
FINISH 仕上 SEE TABLE

DWN K.KATO 09DEC08
CHK R.KOMIYAMA 09DEC08
APVD H.YAMAGAMI 09DEC08
PRODUCT SPEC 製品規格 108-78437,78438
APPLICATION SPEC 取付表示規格 -
WEIGHT 1.29 g

TE Connectivity

NAME 名称 0.5 12POSITION HOUSING ASSY STACKING TYPE

SIZE	CAGE CODE	DRAWING NO 図番	RESTRICTED TO
A1	00779	C-1903611	-

CUSTOMER DRAWING | SCALE 尺度 5:1 | SHEET 1 OF 1 | REV A2

Downloaded from Arrow.com.