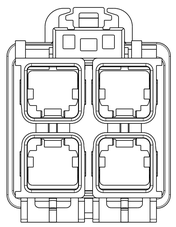
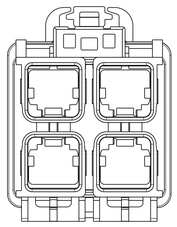
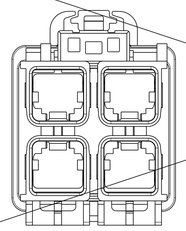
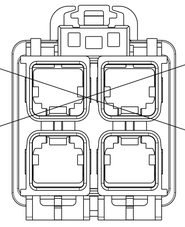
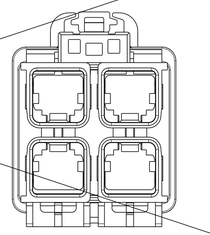
THIS DRAWING IS UNPUBLISHED. RELEASED FOR PUBLICATION
© COPYRIGHT ALL RIGHTS RESERVED.

REVISIONS

P	LTR	DESCRIPTION	DATE	DWN	APVD
	A	INITIAL RELEASE	10SEP2021	H.F	I.Y
	A1	ECN-22-141160	28FEB2022	H.F	I.Y
	A2	ECN-23-206735	06APR2023	G.Y	F.P

CODINGS

CODE A	CODE B	CODE C	CODE J	CODE Z
				

1. 2370473-1 CODING A AS SHOWN

△2 MATERIAL MARKING

△3 TE-LOGO

△4 TE-PN OF COMPONET "2x2-PORT MATEnet FRAME"


△5 PART REVISION OF COMPONET "2x2-PORT MATEnet FRAME"


△6 CONTACT CAVITY NUMBER


7. DELIVERY: LOOSE PIECES IN BAG IN BOX


△8 CAVITY FOR MATEnet 2Pos. NanoMQS FEMALE INSERT MODULE TE PN 2302450-X


△9 CONDITION OF DELIVERY: RETAINER IN OPEN POSITION. IF IN END LOCKING POSITION AFTER TRANSPORTATION, PLEASE RELOCK

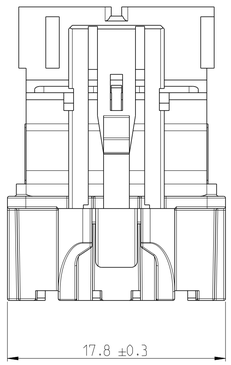


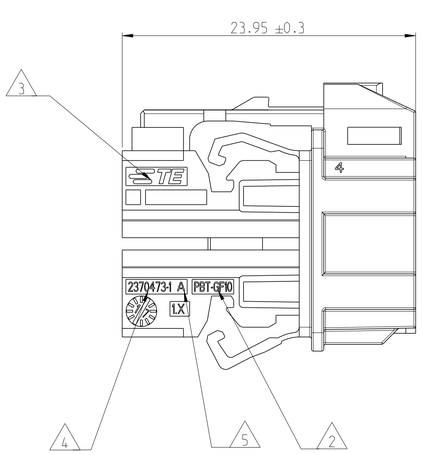

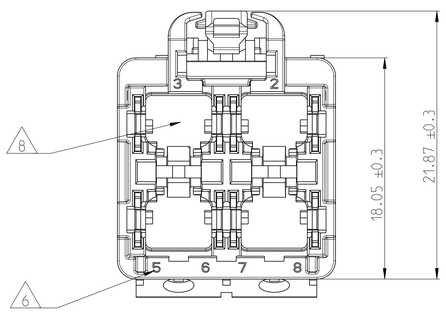

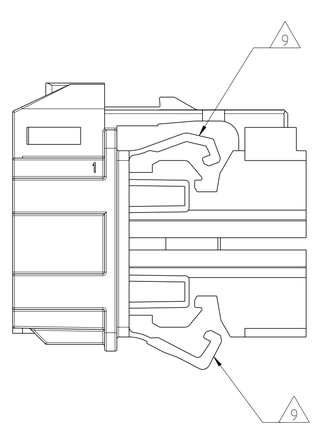

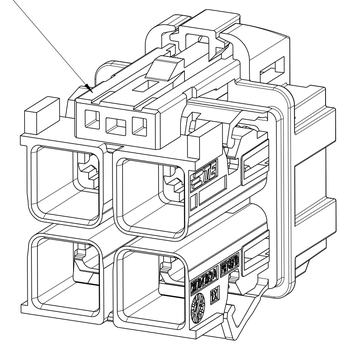

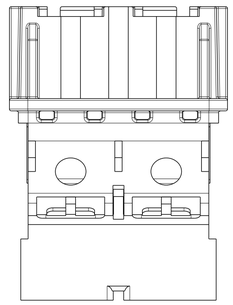

ASSY PN	REV.	CODE	QTY.	DESCRIPTION	MATERIAL	COLOR	WEIGHT [g]	POS
~~2370473-9~~	~~A~~	~~Z~~	~~1~~	~~MATENET FRAME, CODE Z~~	~~PBT GF-10~~	~~WATER BLUE~~	~~2.91~~	~~1~~
~~2370473-7~~	~~A~~	~~J~~	~~1~~	~~MATENET FRAME, CODE J~~	~~PBT GF-10~~	~~BEIGE~~	~~2.91~~	~~1~~
~~2370473-3~~	~~A~~	~~C~~	~~1~~	~~MATENET FRAME, CODE C~~	~~PBT GF-10~~	~~BLUE~~	~~2.91~~	~~1~~
2370473-2	A	B	1	MATENET FRAME, CODE B	PBT GF-10	WHITE	2.91	1
2370473-1	A	A	1	MATENET FRAME, CODE A	PBT GF-10	BLACK	2.91	1

THIS DRAWING IS A CONTROLLED DOCUMENT.

DWN G.Y.CHEN 27MAR2023
CHK D.ZHU 27MAR2023
APVD F.PAN 27MAR2023

TE Connectivity

DIMENSIONS: mm

TOLERANCES UNLESS OTHERWISE SPECIFIED:
0 PLC ±0.3
1 PLC ±0.3
2 PLC ±0.2
3 PLC ±-
4 PLC ±-
ANGLES ±1°

PRODUCT SPEC -
APPLICATION SPEC -
WEIGHT -

NAME MATENET 2X2 PORT PLUG UTP

SIZE A1 | CAGE CODE - | DRAWING NO C-2370473 | RESTRICTED TO -

MATERIAL see table -
FINISH - see table

CUSTOMER DRAWING | SCALE 4:1 | SHEET 1 OF 1 | REV A2

Downloaded from Arrow.com.