

© – TE Connectivity. All Rights Reserved.

REVISIONS					
P	LTR	DESCRIPTION	DATE	DWN	APVD
	J	PCN-25-266602	08AUG2026	GSK	CAS

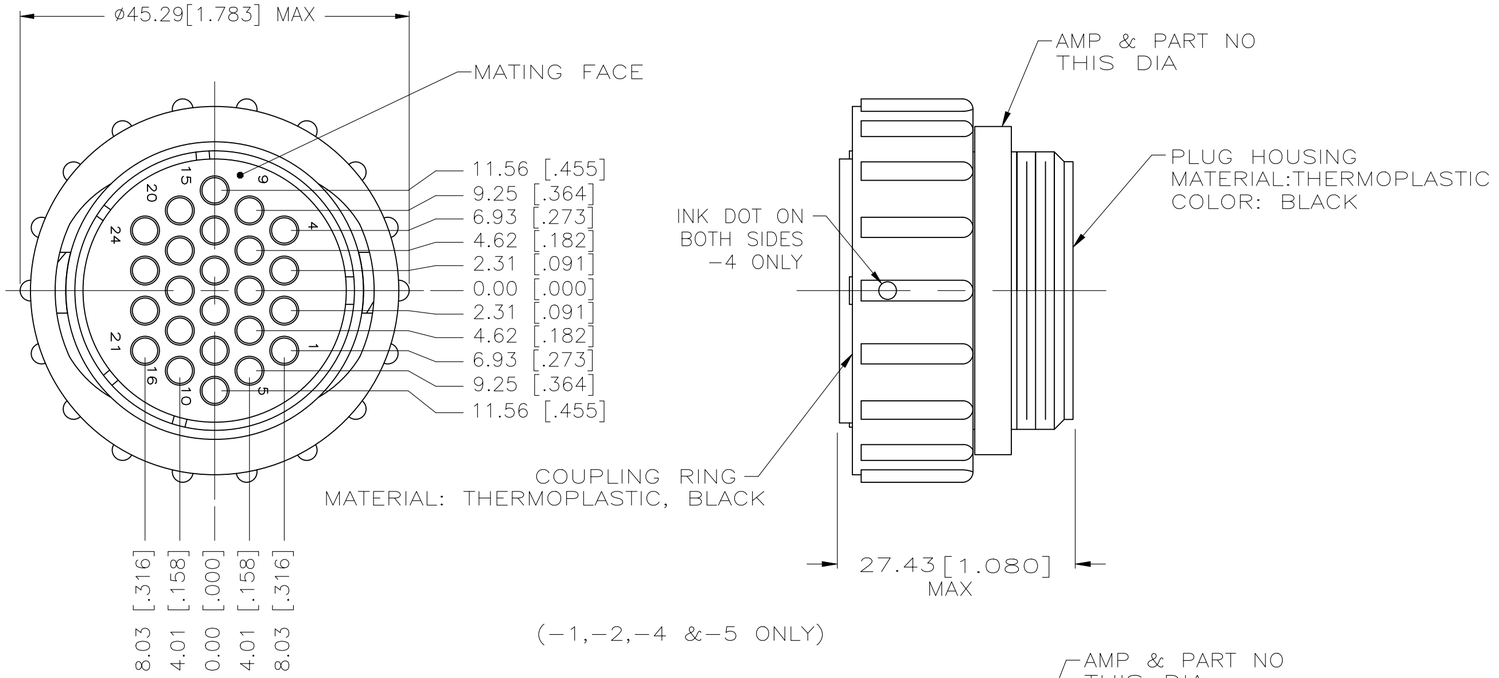

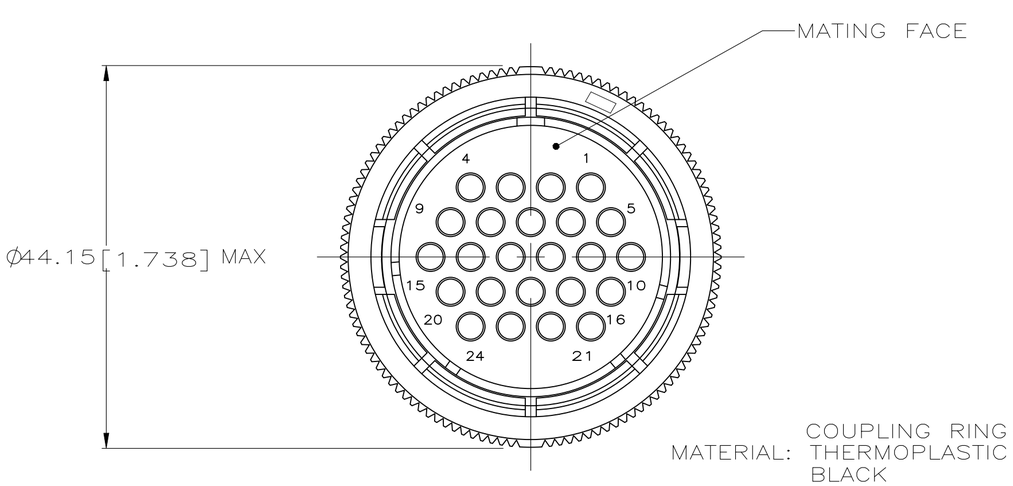

1. CONNECTOR WILL ACCEPT (24) MULTIMATE SOCKET CONTACTS.
2. MAXIMUM INSULATION NOT TO EXCEED .150 DIA.
3. CONTACT CAVITIES IDENTIFIED BY CHARACTERS ON FRONT AND REAR FACE OF CONNECTOR.
4. WHITE DOT NEAR POSITION 1 ON WIRE ENTRY FACE.

	PACKAGING	PART NUMBER
4 OBSOLETE	STANDARD	~~206837-5~~
OBSOLETE	STANDARD	~~206837-4~~
	STANDARD	206837-3
	SMALL PACK	206837-2
	STANDARD	206837-1

THIS DRAWING IS A CONTROLLED DOCUMENT.

DIMENSIONS: mm [INCHES]

TOLERANCES UNLESS OTHERWISE SPECIFIED:
0 PLC ± –
1 PLC ± –
2 PLC ± –
3 PLC ± –
4 PLC ± –
ANGLES ± –

MATERIAL: SEE CALLOUT
FINISH: –

DWN S. RIDGLEY BG 31 JUL 90
CHK R. STONE 26 APR 91
APVD K. BEAVER 03 APR 91
PRODUCT SPEC 108-10024
APPLICATION SPEC –
WEIGHT

TE Connectivity

NAME: PLUG ASSEMBLY, SHELL SIZE 23, STANDARD SEX, SERIES 1, CPC

SIZE	CAGE CODE	DRAWING NO	RESTRICTED TO
A2	00779	C-206837	–

CUSTOMER DRAWING | SCALE 2:1 | SHEET 1 OF 1 | REV J

206837

1471-9 (1/15)

Downloaded from Arrow.com.