
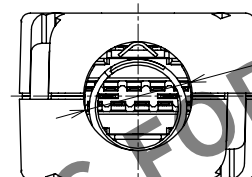
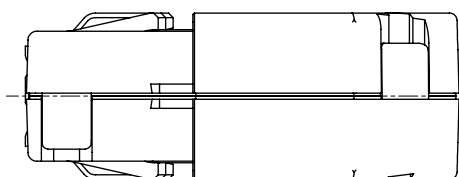
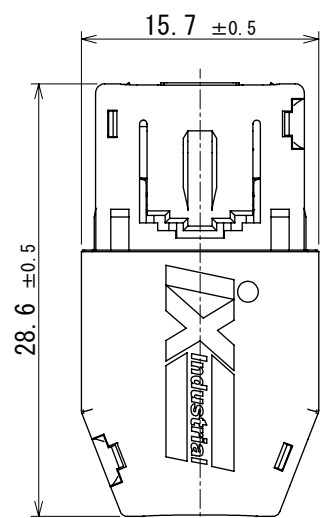
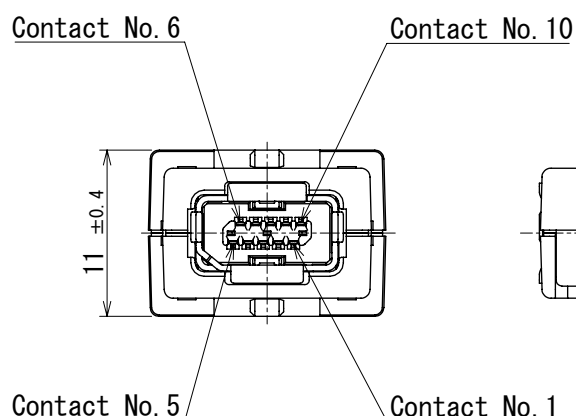


Sep.1.2026 Copyright 2026 HIROSE ELECTRIC CO., LTD. All Rights Reserved.
In case of consideration for using Automotive equipment / device which demand high reliability, kindly contact our sales window correspondents.


A
B
C
D
E
F

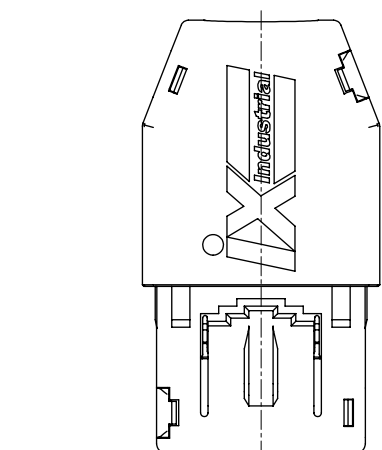

Notes. 1. Recommended cable condition is shown below.
A list of compatible cables is available on the Hirose website.
When using a non-recommended cable, please contact a Hirose sales representative.
Refer to the technical specification(ETAD-E3234-00) for wiring and assembly procedures.


Recommended Cable

Items	Recommended Condition
Conductor size	AWG # 28-22
Insulation O.D.	Φ1.55mm Max.
Braid Shield	Tin plating
Sheath O.D.	Φ6.3-7.2mm

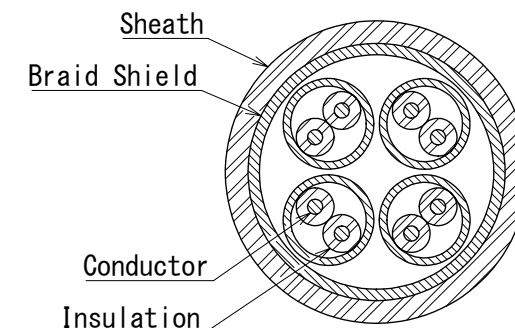

2. This product(Type B) is used for non Ethernet applications like signaling, serial or other industrial bus communication sysetems.
Please use Type A for 10/100Mbit/s and 1/10Gbit/s Ethernet communication.

Mating Key




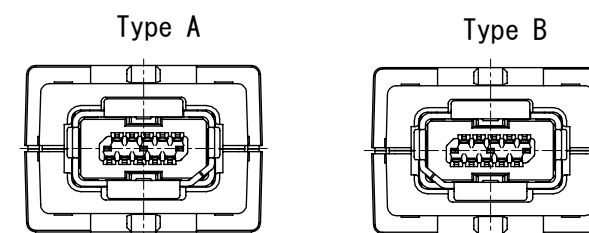


△ 3 Excluding the jack unit, this product is packed separately by the types of parts.

			8	PC	Dark gray, UL94V-0
3	PA	Black, UL94V-0	7	Stainless Steel	Nickel 1μm min
2	PA	Black, UL94V-0	6	Stainless Steel	Nickel 1μm min
1	Copper Alloy	Contact area : Gold 0.2μm min Wiring area : Gold 0.03μm min Under plating : Nickel 2μm min	5	Stainless Steel	Nickel 0.2μm min
			4	Stainless Steel	
NO.	MATERIAL	FINISH , REMARKS	NO.	MATERIAL	FINISH , REMARKS
UNITS mm		SCALE 2:1	COUNT △ 3 1	DESCRIPTION OF REVISIONS DIS-E-00011741	
		APPROVED : MN. KENJO	2021. 08. 17	DRAWING NO. EDC-395800-00-00	
		CHECKED : KI. KAGOTANI	2021. 08. 17	PART NO. 1X40G-B-10P-JC (7. 0)	
		DESIGNED : TS. ITO	2021. 08. 12	CODE NO. CL0251-0111-0-00	
		DRAWN : TS. ITO	2021. 08. 12		
			DESIGNED SN. TOYOSHIMA	CHECKED KI. KAGOTANI	DATE 2022. 11. 23

A
B
C
D
E
F

Sep.1.2026 Copyright 2026 HIROSE ELECTRIC CO., LTD. All Rights Reserved.
In case of consideration for using Automotive equipment / device which demand high reliability, kindly contact our sales window correspondents.

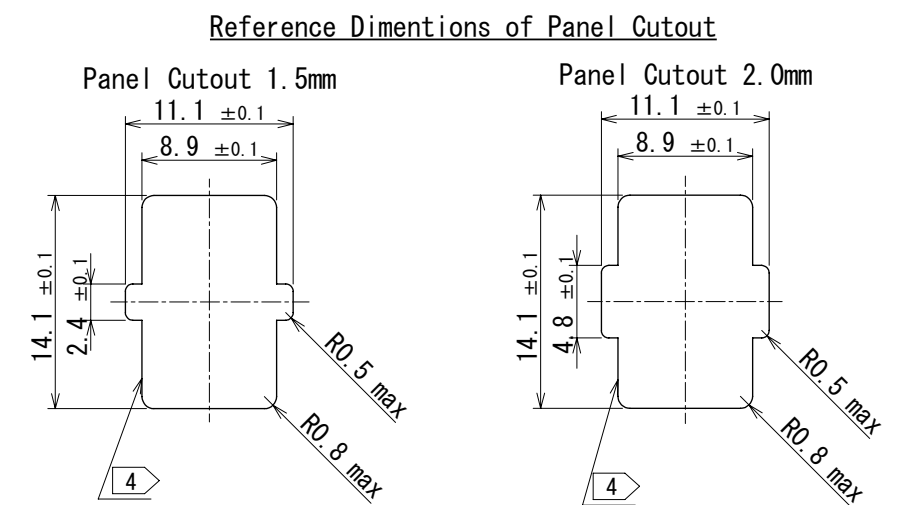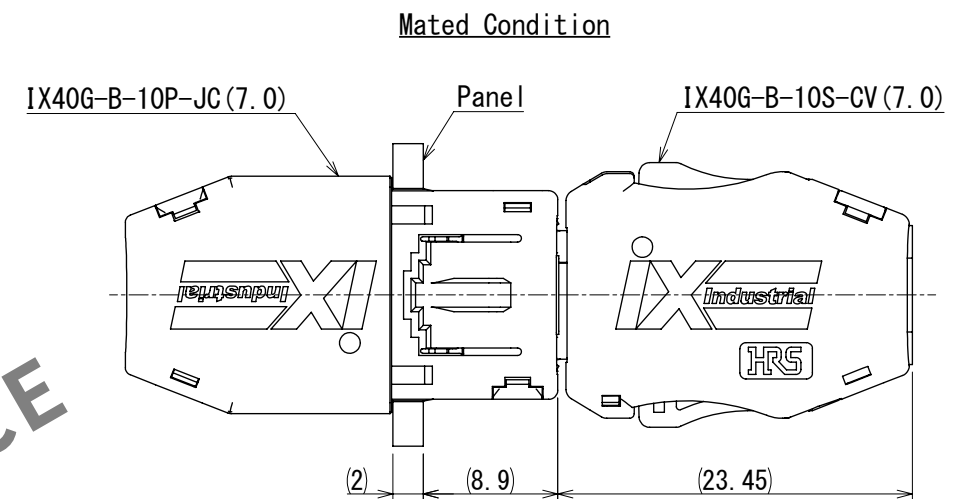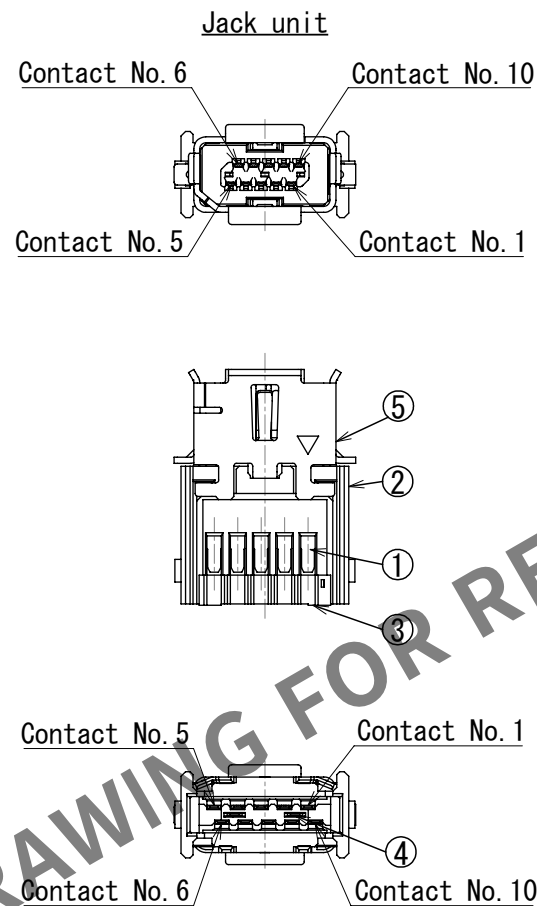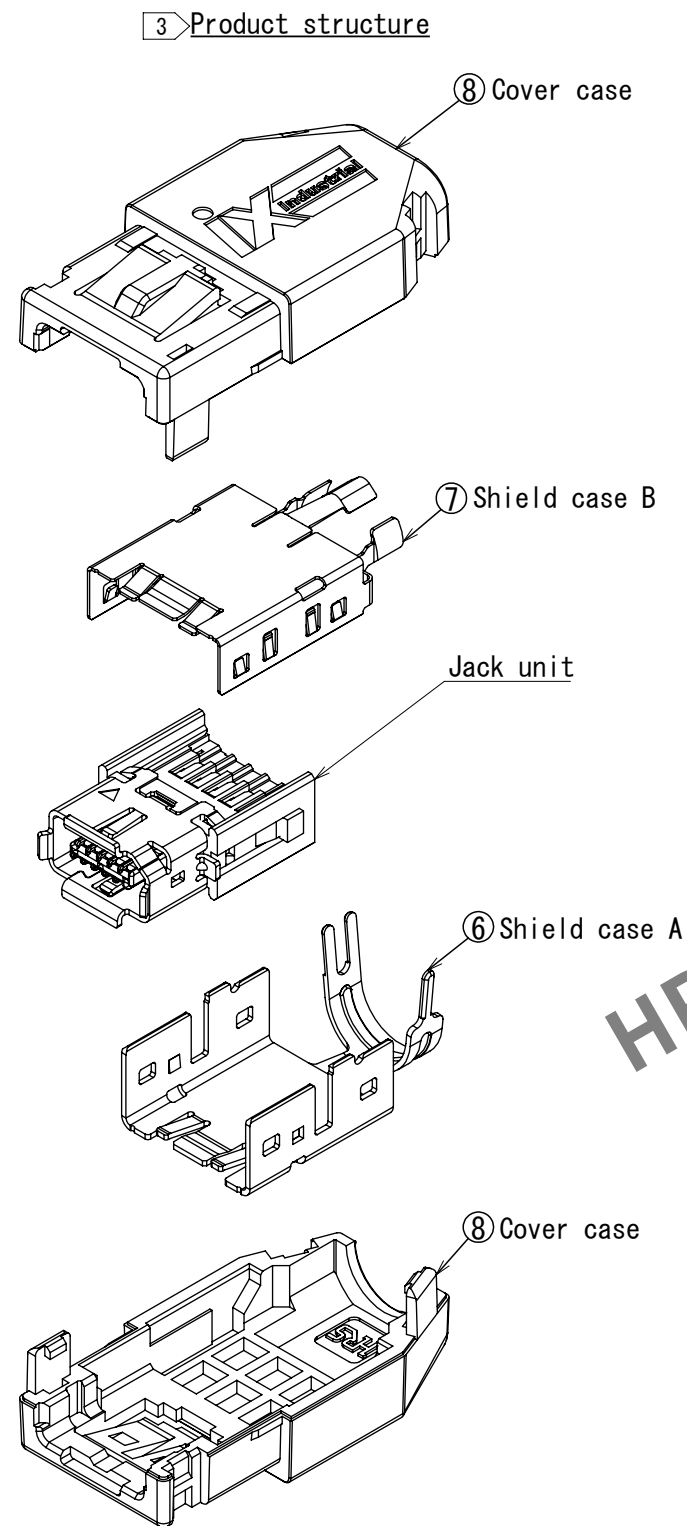

4 To prevent shaving, please add a chamfer of 0.1 on the periphery as shown in the above figure with the bold line.
The number of insertions to the panel is up to 10 times.

HRS	DRAWING NO.	EDC-395800-00-00
	PART NO.	IX40G-B-10P-JC (7.0)
	CODE NO.	CL0251-0111-0-00
	NO.	2/2