



© – TE Connectivity. All Rights Reserved.

REVISIONS					
P	LTR	DESCRIPTION	DATE	DWN	APVD
	AL	PCN-25-266602	08AUG2026	GSK	CAS

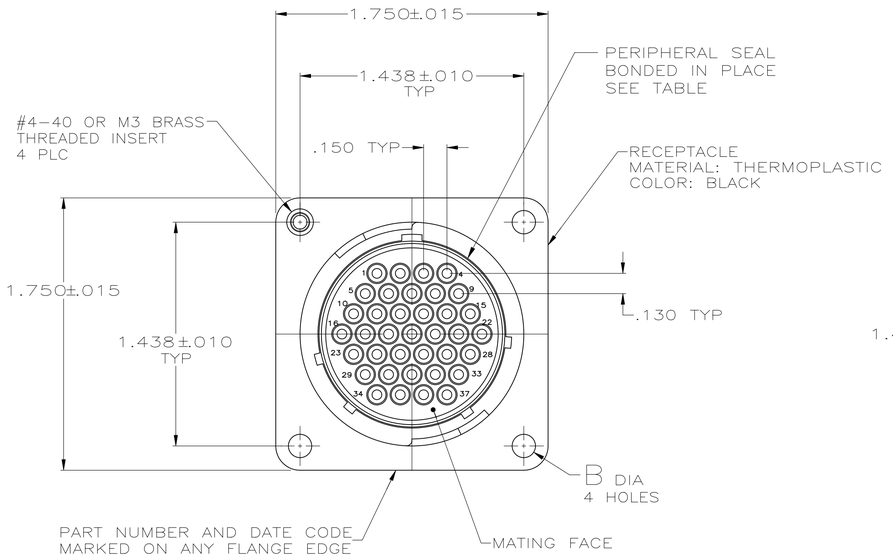


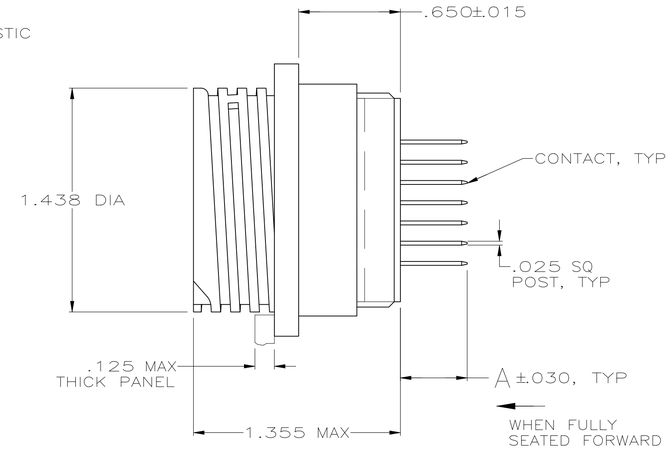


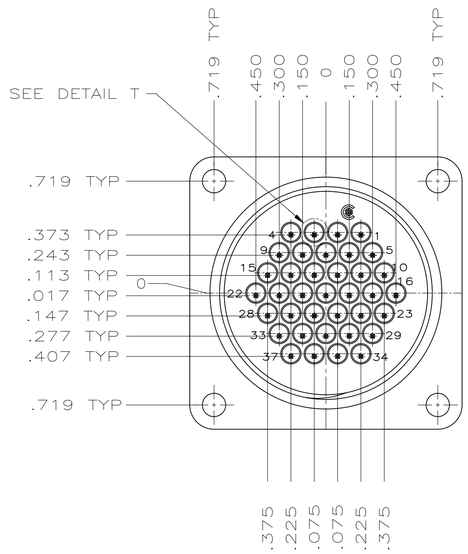

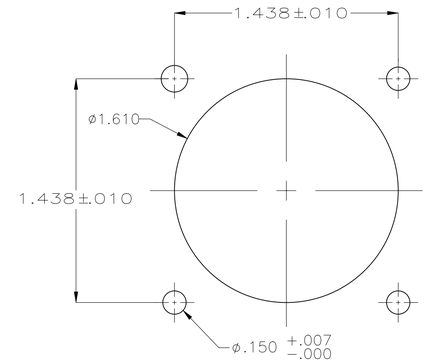

RECOMMENDED PANEL CUT OUT

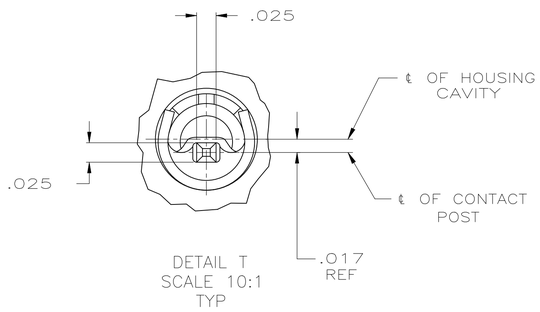

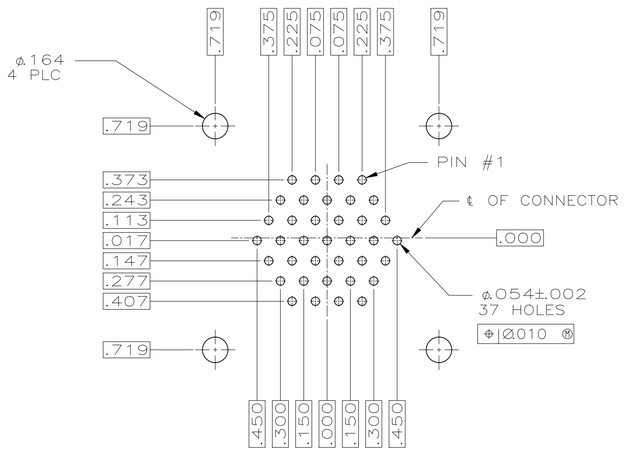

RECOMMENDED P.C. BOARD LAYOUT

1 CONNECTOR WILL ACCEPT POSTED TYPE III+ PIN CONTACTS.

△2 CONTACT BODY: SELECT GOLD OVER NICKEL.
CONTACT POST: TIN-LEAD PER MIL-T-10727 OVER COPPER PER MIL-C-14550A.

3 RECOMMENDED PC BOARD HOLE SIZE FOR CONTACT POST: 1.02±0.08[.040±.003] DIA.

4

△5 CONTACT BODY: SELECT PRECIOUS METAL PLATE OVER NICKEL.
CONTACT POST: TIN OVER NICKEL.

△6 POSITIONS LOADED WITH CONTACTS: 1–4, 10–17, 19–22, 24, 25, 29, 30, 32, 33.

△7 POSITIONS LOADED WITH CONTACTS: 1–20. 22–28, 30–37.

△8 OBSOLETE PARTS: OBSOLETE CIS STREAMLINING PER D.RENAUD/D.SINISI.

△9 CONTACT BODY: TIN OVER NICKEL.
CONTACT POST: TIN OVER NICKEL.

△10 CONTACT BODY: SELECT GOLD OVER NICKEL.
CONTACT POST: TIN/LEAD OVER NICKEL.

△11 CONTACT BODY: TIN/LEAD OVER NICKEL.
CONTACT POST: TIN/LEAD OVER NICKEL.

		CONTACT FINISH	M3 INSERTS	4-40 INSERTS	PERIPHERAL SEAL	B	A	PART NUMBER
	△5	NO	YES	NO	—	.220		3-206934-1
	△5	NO	YES	NO	—	.220		3-206934-0
OBSOLETE	△5	NO	YES	YES	—	.170		~~2-206934-9~~
OBSOLETE	△5	NO	YES	NO	—	.413		~~2-206934-8~~
PRELIMINARY	△5	NO	YES	NO	—	.257		2-206934-7
OBSOLETE	△9	NO	YES	YES	—	.119		~~2-206934-6~~
OBSOLETE	△5	NO	NO	NO	.150±.003	.240		~~2-206934-5~~
△7	△10	NO	NO	NO	.150±.003	.220		2-206934-3
OBSOLETE	△5	NO	NO	YES	.150±.003	.119		~~2-206934-2~~
	△5	NO	NO	NO	.150±.003	.119		2-206934-1
△6 OBSOLETE	△5	NO	YES	YES	–	.618		~~2-206934-0~~
OBSOLETE	△5	NO	NO	NO	.150±.003	.618		~~1-206934-9~~
	△5	NO	NO	NO	.150±.003	.429		1-206934-8
	△5	NO	YES	YES	–	.119		1-206934-7
OBSOLETE	△10	NO	NO	YES	.150±.003	.429		~~1-206934-5~~
OBSOLETE	△10	NO	YES	NO	–	.618		~~1-206934-4~~
OBSOLETE		NO	YES	NO	–	.220		~~1-206934-3~~
△6 OBSOLETE	△11	NO	NO	NO	.150±.003	.429		~~1-206934-2~~
	△5	NO	NO	NO	.150±.003	.220		1-206934-1
OBSOLETE	△10	YES	NO	YES	–	.119		~~1-206934-0~~
OBSOLETE	△10	YES	YES	YES	–	.119		~~206934-9~~
OBSOLETE	△10	NO	NO	NO	.150±.003	.618		~~206934-7~~
		NO	NO	NO	.150±.003	.429		~~206934-6~~
OBSOLETE	△10	NO	NO	NO	.150±.003	.119		~~206934-5~~
OBSOLETE	△10	NO	YES	NO	–	.220		~~206934-4~~
		NO	NO	NO	.158±.001	.618		~~206934-3~~
		NO	NO	NO	.158±.001	.429		~~206934-2~~
OBSOLETE	△10	NO	NO	NO	.150±.003	.220		~~206934-1~~

THIS DRAWING IS A CONTROLLED DOCUMENT.

DIMENSIONS: INCHES

TOLERANCES UNLESS OTHERWISE SPECIFIED:
0 PLC ± –
1 PLC ± –
2 PLC ± –
3 PLC ± .005
4 PLC ± –
ANGLES ± –

MATERIAL: SEE CALLOUT

FINISH: CONTACT: △2

DWN	J.GALLUCCI 5-30-91
CHK	W.G.LENKER 4-14-92
APVD	K.BEAVER 4-14-92
PRODUCT SPEC	108-10024
APPLICATION SPEC	–
WEIGHT	

TE Connectivity

NAME: RECEPTACLE ASSEMBLY, POSTED, STD SEX, SERIES 1, 23-37, CPC –

SIZE	CAGE CODE	DRAWING NO	RESTRICTED TO
A1	00779	C-206934	–

CUSTOMER DRAWING | SCALE 2:1 | SHEET 1 OF 1 | REV AL

4805 (1/15)

Downloaded from Arrow.com.