

THIS DRAWING IS UNPUBLISHED. RELEASED FOR PUBLICATION 2008
© COPYRIGHT 2008 Tyco Electronics AMP GmbH ALL RIGHTS RESERVED.


LOC	DIST
IR	-

REVISIONS

P	LTR	DESCRIPTION	DATE	DWN	APVD
	D10	OBSOLETE 964339-6 AND UPDATE PACK 964339-3	02AUG2018	SV	PKS
	D11	ADDED FRONT VIEW AND DIMENSIONS	03JUNE2019	MB	PKS
	D12	3-964339-2 REMOVED FROM GENERAL SALES	29JAN2020	JA	PKS

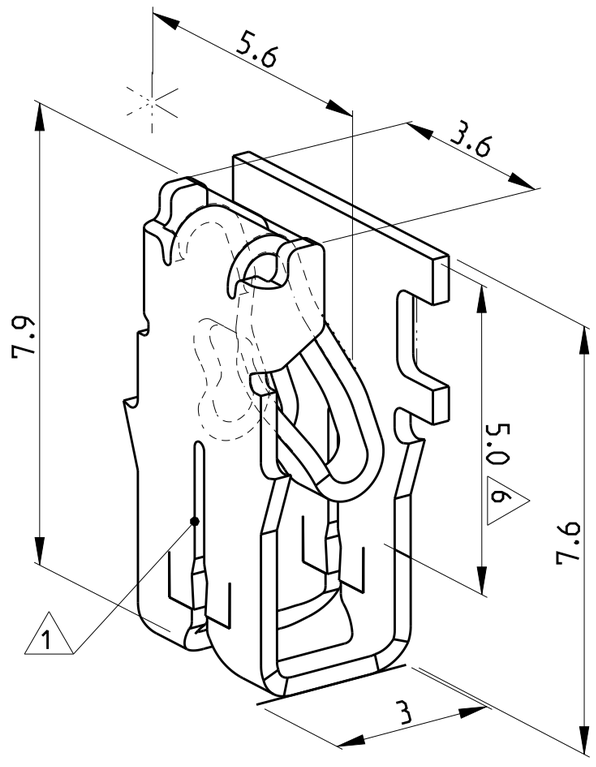

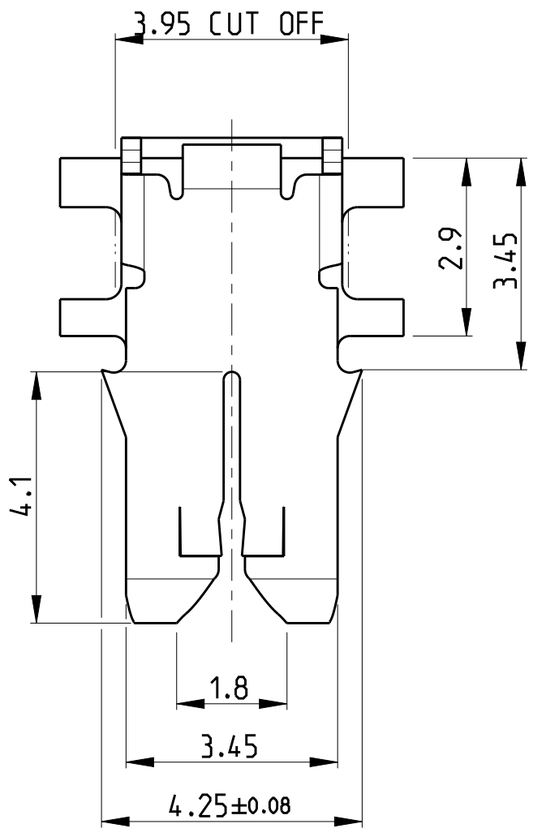

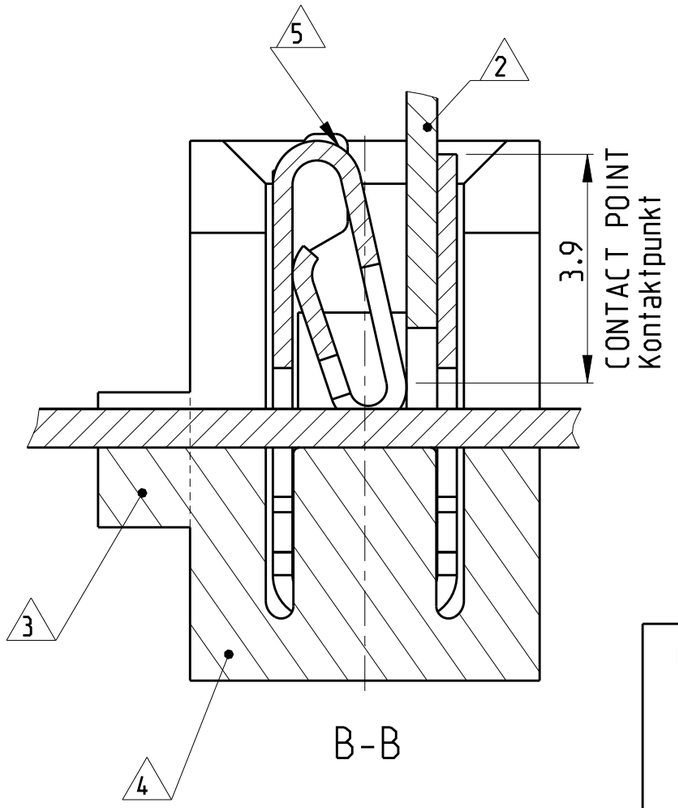

1. SLOT ACCEPTS:
SINGLE MAGNET WIRE Ø0.40...0.63
DOUBLE MAGNET WIRE SAME DIAMETERSØ0.40...0.56mm
Kontakt geeignet fuer
Lackdraht, Einzeldraht Ø0.40...0.63mm
Lackdraht, zwei Draehte gleichen Durchmessers Ø0.40-0.56mm

2. POKE IN TAB TERMINAL 3.4x0.5mm
Poke in Flachstecker 3.4x0.5mm

3. AREA WILL BE CUT BY TERMINATION
Bereich wird beim Kontaktieren abgetrennt

4. CAVITY ACCORDING TO TE SPEC. 411-18512
Kontakt Kammer nach TE Spec. 411-18512

5. IDENTIFICATION NO. FOR MAGNET WIRE RANGE (10)
Kennziffer fuer Lackdrahtbereich (10)

6. OVER THE MARKED LENGTH:
UNDER GOLD FILM
SELECTIVE PALLADIUM OVER NICKEL
Ueber die gekennzeichnete Laenge:
Unter Goldschicht
selekt. Palladium ueber Nickel

7. WORKING TEMPERATURE 150°C
Einsatztemp. 150°C

8. REELED WITH PAPER INTERLAYER 0-737976-1
ON PLASTIC REEL 1-725652-0
Reeling mit Papierzwischenlage 0-737976-1
auf Kunststoffspulen 1-725652-0

9. REELED WITH PAPER INTERLAYER 782504-5
ON PLASTIC REEL 973053-3
Reeling mit Papierzwischenlage 782504-5
auf Kunststoffspulen 973053-3

10. REELED WITH PAPER INTERLAYER 1-782504-1
ON PLASTIC REEL 725652-4
Reeling mit Papierzwischenlage 1-782504-1
auf Kunststoffspulen 725652-4

11. REELED WITH PAPER INTERLAYER 1-782504-1
ON CARDBOARD REEL 973053-1
Reeling mit Papierzwischenlage 1-782504-1
auf Pappbandspule 973053-1

PART NO	REV.	PCS.	MATERIAL	SURFACE COLOUR	ITEM NO
2-964339-7 (10)	A	-	CuNiSi	FLASH GOLD OVER NICKEL	
2-964339-2	A	-	CuNiSi	TIN PLATED	-
OBSOLETE ~~964339-7~~	~~B~~	(6) (7)	~~CuNiSi~~		
OBSOLETE ~~964339-6~~	~~1~~		~~CuNiSi~~	~~NICKEL~~	
964339-5 (11)	D	-	CuNiSi	vorverzinnt	-
964339-3 (11)	C	-	CuZn	vorverzinnt	-
964339-2	B	-	CuNiSi	vorverzinnt	-
964339-1	B	-	CuNiSi	BLANK	-

DIRECTION OFF TOP OF REEL

Spec. 107-3 Fig. 272

THIS DRAWING IS A CONTROLLED DOCUMENT.

DIMENSIONS: mm

TOLERANCES UNLESS OTHERWISE SPECIFIED:
0 PLC ±-
1 PLC ±-
2 PLC ±- } 0.2
3 PLC ±-
4 PLC ±-
ANGLES ±1°

MATERIAL SEE TABLE

FINISH SEE TABLE

DWN Rudolph 16-03-05
CHK H. Pölßer 20-03-95
APVD -
PRODUCT SPEC 108-2012
APPLICATION SPEC 114-2046
WEIGHT -

TE Connectivity

NAME MAG MATE LEAF TERMINAL MARK II
-

SIZE	CAGE CODE	DRAWING NO	RESTRICTED TO
A3	00779	C-964339	-

Customer Drawing | SCALE 10:1 | SHEET 1 OF 1 | REV D12

1470-19 (3/11)

Downloaded from Arrow.com.